




EXISTING WEST
ELEVATION

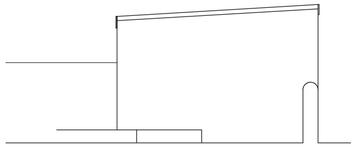


EXISTING SOUTH
ELEVATION

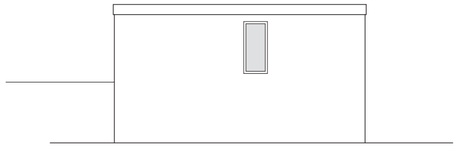

EXISTING EAST
ELEVATION

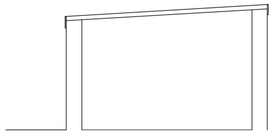


SECTION EXISTING

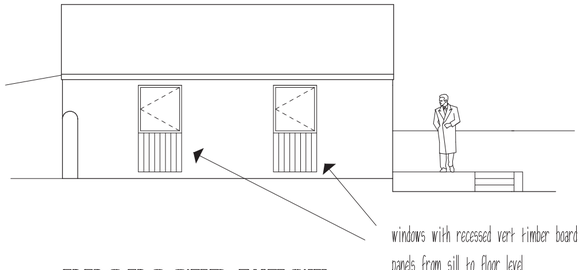


PROPOSED WEST
ELEVATION




PROPOSED SOUTH
ELEVATION

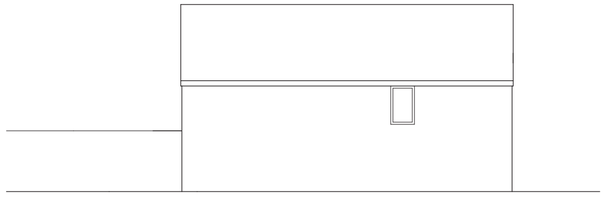


PROPOSED EAST
ELEVATION

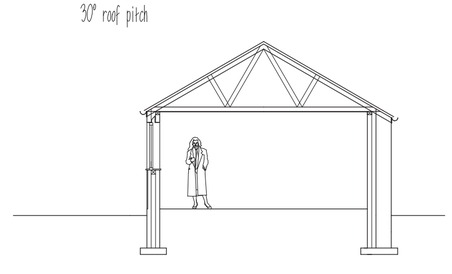

SECTION PROPOSED

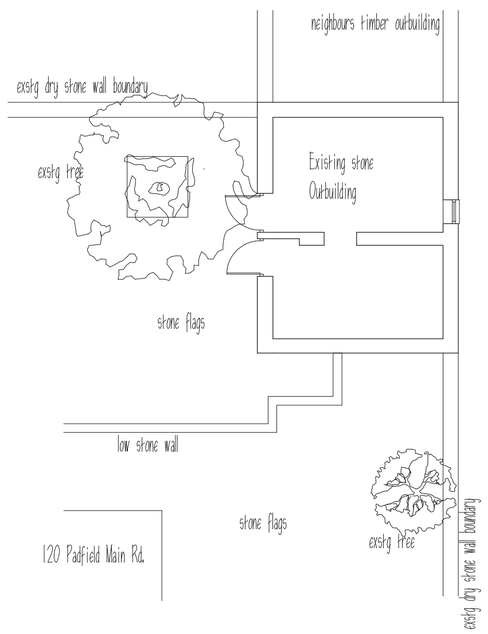

EXISTING FLOOR PLAN

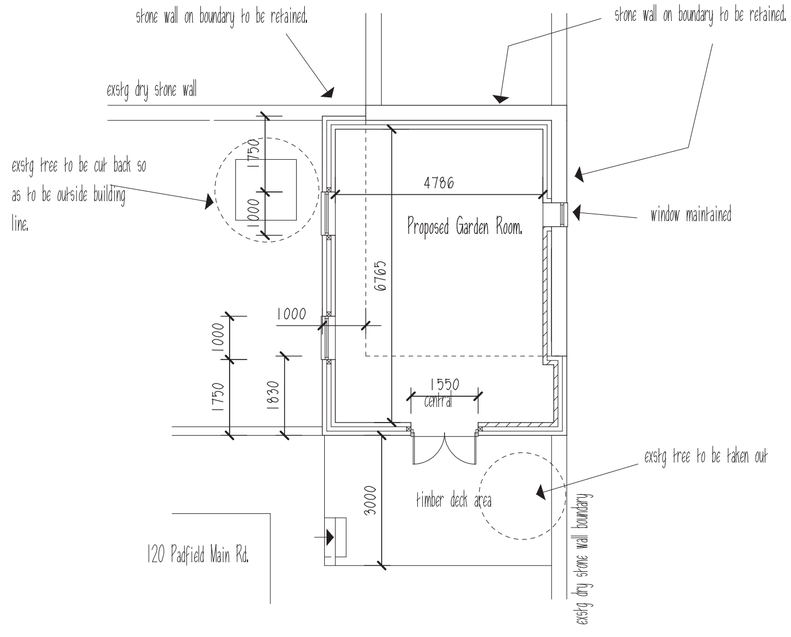

PROPOSED FLOOR PLAN

REVISIONS:
A. Strove deleted. 4.9.12.
C. Canopy deleted and windows amended. 23.10.12.

THIS DRAWING IS NOT TO BE COPIED OR REPRODUCED
WITHOUT THE PRIOR WRITTEN CONSENT OF PLANMART LTD.

PLANMART

Client:

Mr & Mrs Zuntz,
120 Padfield Main Road, Padfield, Glossop. SK13 1ET

Project:

Proposed extension and conversion of existing outbuilding
into garden room.

Title:

Existing and proposed plans, section and elevations.
(planning drawings only).

Scale: 1:100 A2 sheet.

Drawn:	Date:
MH	July 12.
Project no.: 2433	Drawing no.: 2433-1C

PLANMART LIMITED
53A High St. West, Glossop,
Derbyshire SK13 8AZ.
Tel: 01457 863153 E mail: planmart@btconnect.com