HPK/2012/0585
23 OCT 2012

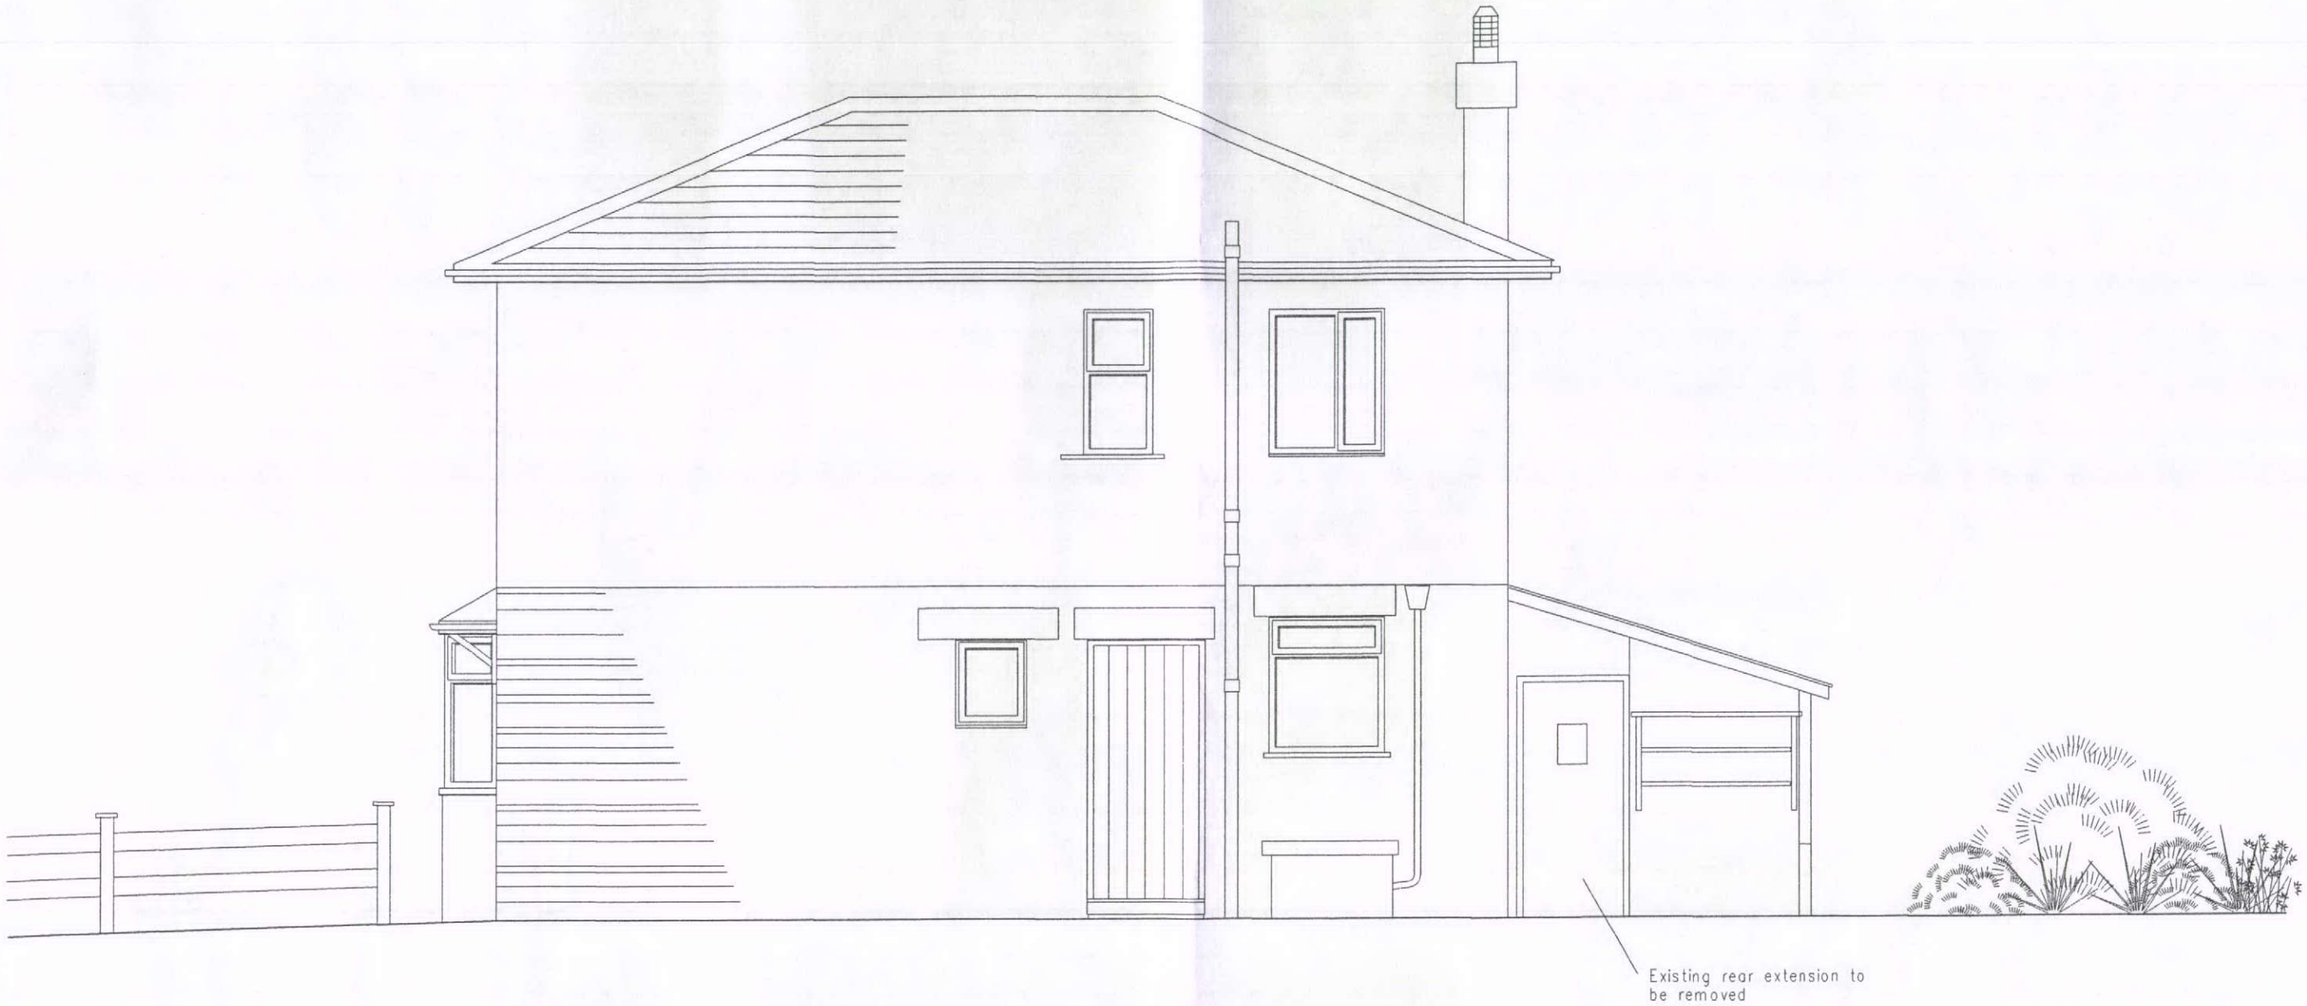

SIMON COLEY B.A.(HONS) Dip Arch RIBA.

ARCHITECT

2, Water's Edge Lane,
Chapel-en-le-Frith,
High Peak,
Derbyshire.
SK23 0LP
Tel No. 01298 815835
Fax No. 01298 815219
e Mail: Ceasark@AOL.COM

SITE Stretton, Macclesfield Road, Whaley Bridge

TITLE Existing West Elevation

SCALE 1:50 | DATE Oct 2012 | BY: SNC

DRAWING NO. 157 -TP04

REV	NOTES	DATE

0 1.0 1.5 2.0m
Scale