

PROPOSED FRONT ELEVATION

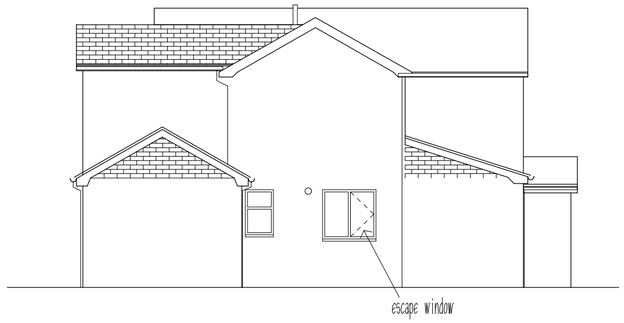

PROPOSED SIDE ELEVATION

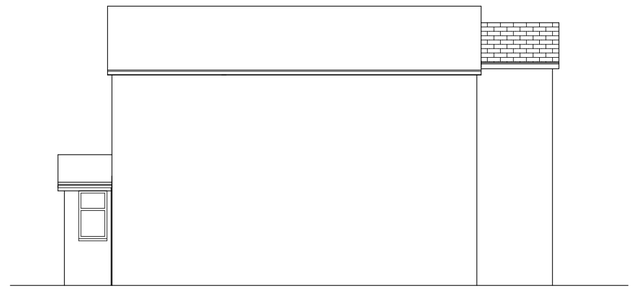

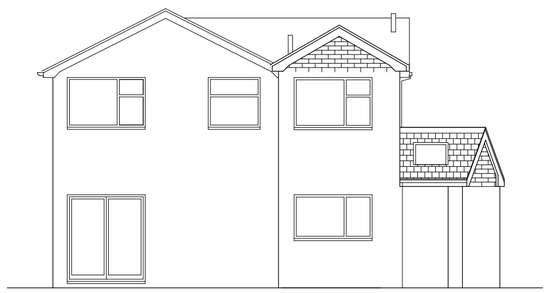

PROPOSED REAR ELEVATION

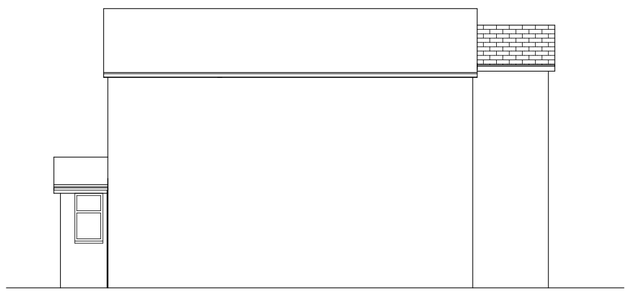

PROPOSED SIDE ELEVATION

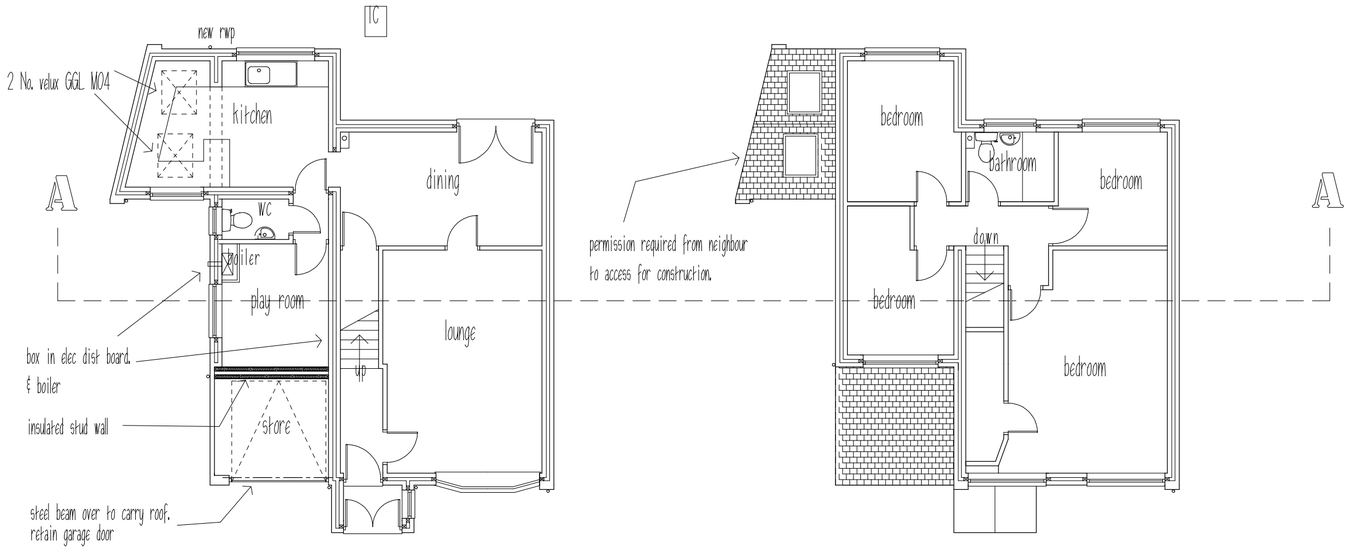

PROPOSED GROUND FLOOR PLAN

PROPOSED FIRST FLOOR PLAN

THIS DRAWING IS NOT TO BE COPIED OR REPRODUCED
WITHOUT THE PRIOR WRITTEN CONSENT OF PLANMART LTD.

REVISIONS:
A. Single storey roof amended. 4.10.12.

PLANMART

Client:

Mr & Mrs Crompton,
88 Pennine Road, Simmondley, Glossop. SK13 6UJ.

Project:

Proposed conversion of garage into habitable room, pitched roofs to garage, to single storey side extension and to first floor extension.

Title:

Existing plans, sections and elevations.

Scale: 1:100 A2 sheet.

Drawn:	Date:
MH	October 2012
Project no.:	Drawing no.:
2465	2465-2A

PLANMART LIMITED
53A High St. West, Glossop,
Derbyshire SK13 8AZ.
Tel: 01457 863153 E mail: planmart@btconnect.com