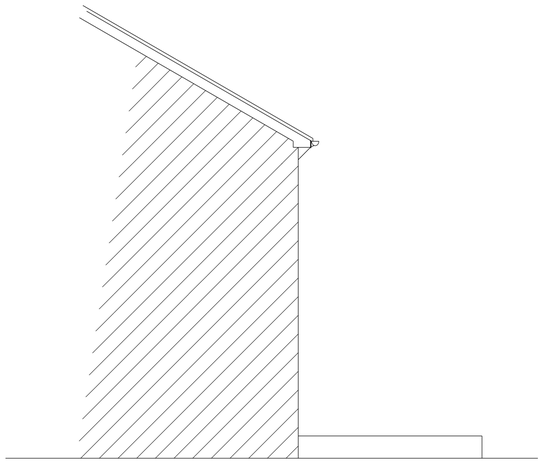

EXISTING WEST FACING SIDE ELEVATION

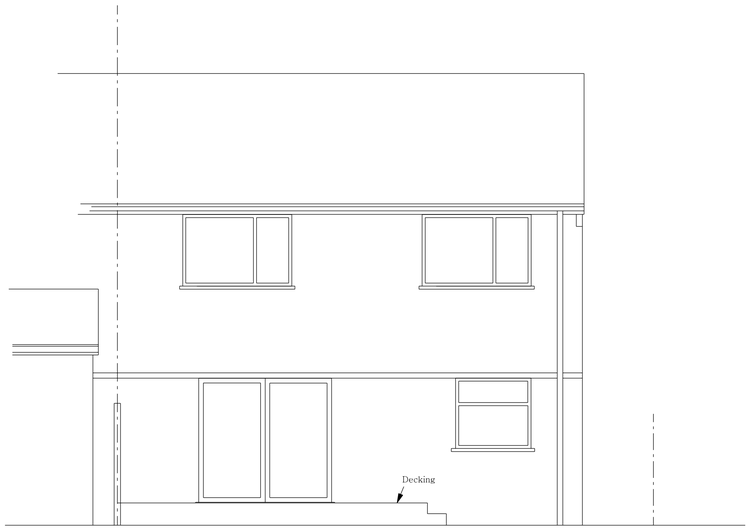

EXISTING SOUTH FACING REAR ELEVATION

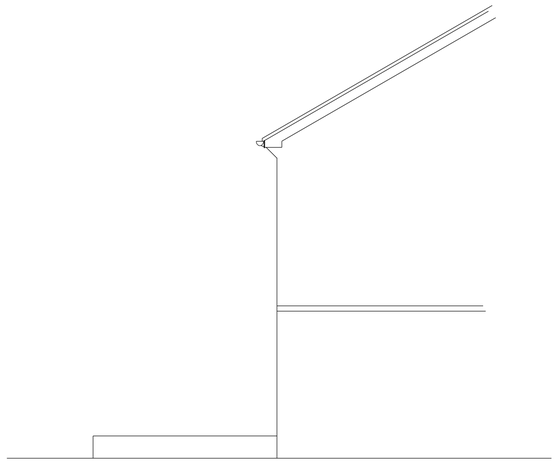

EXISTING EAST FACING SIDE ELEVATION

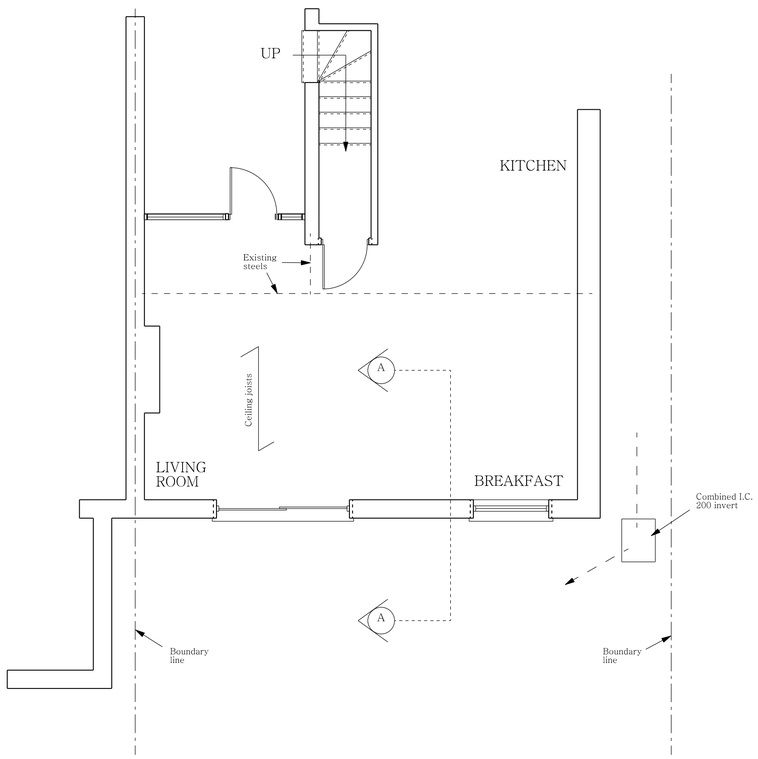

EXISTING GROUND FLOOR PLAN

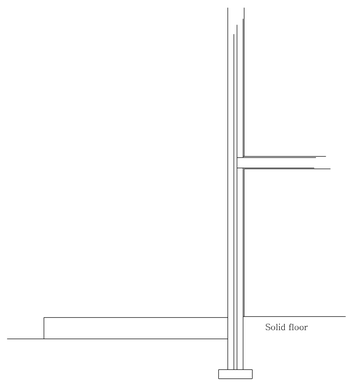

SECTION A - A

BRADLEY BUILDING DESIGN LTD.
34, OAK DRIVE,
BRAMHALL,
STOCKPORT,
CHESHIRE.
SK7 2AD.
0161 439 0087
Mob 07989 326039
bradleybuildingdesign@btopenworld.com

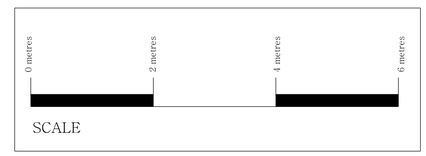

EXISTING DWELLING

SINGLE STOREY REAR EXTENSION

for

Mr. & Mrs. G. McKINNA-WHITBY,

at

4, St MARYS CLOSE,

CHINLEY.

Scale 1:50 @ A1

Date OCTOBER 2012

Drawing Number 5127/1