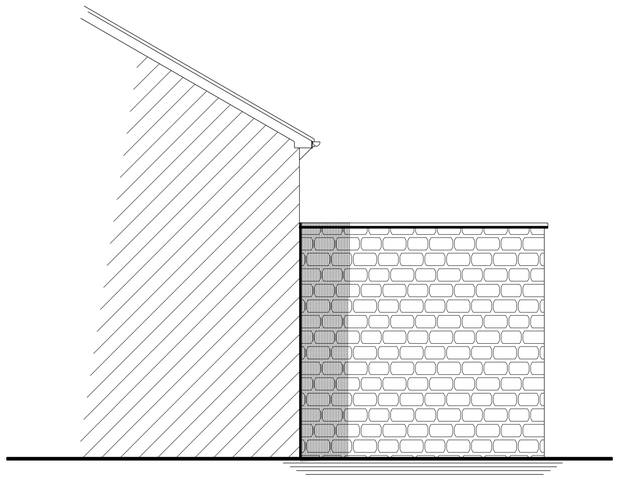

PROPOSED WEST FACING SIDE ELEVATION



PROPOSED SOUTH FACING REAR ELEVATION

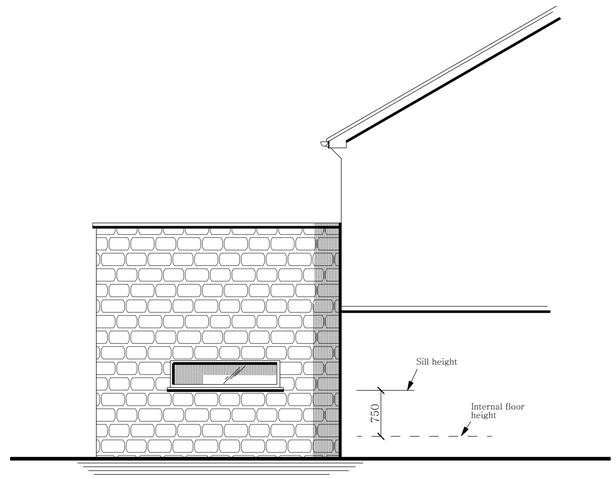

PROPOSED EAST FACING SIDE ELEVATION

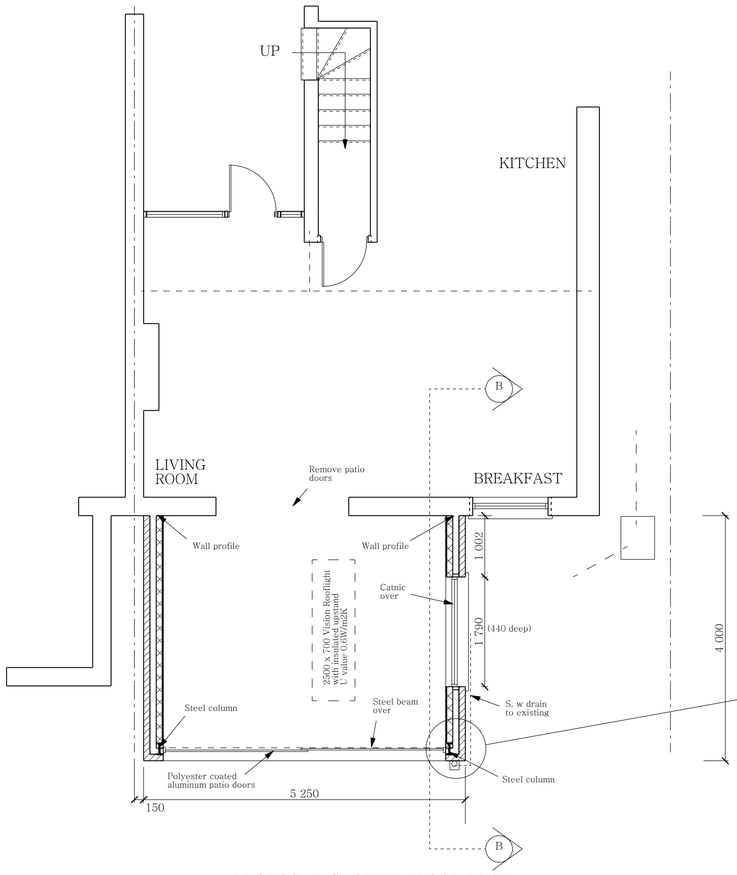

PROPOSED GROUND FLOOR PLAN

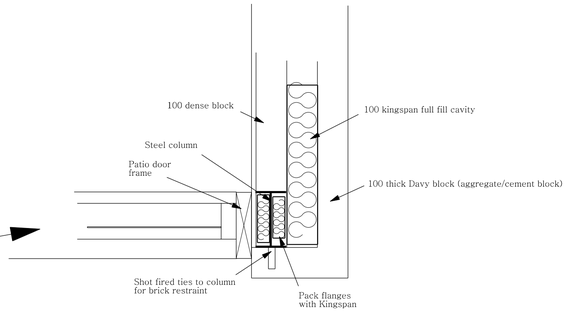

JAMB DETAIL ON PLAN
(Scale 1 : 10)

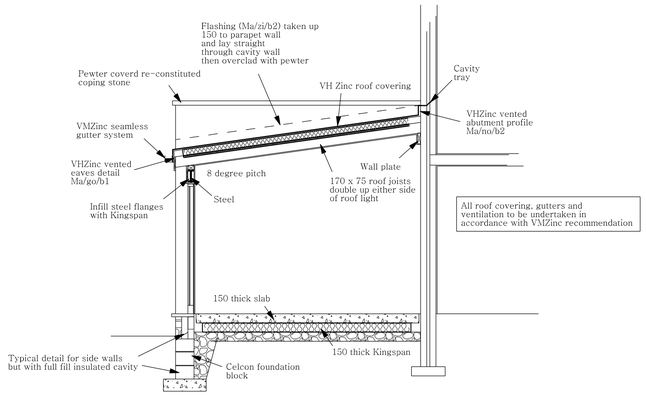

SECTION B - B

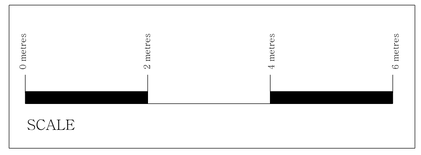

BRADLEY BUILDING DESIGN LTD.
34, OAK DRIVE,
BRAMHALL,
STOCKPORT,
CHESHIRE.
SK7 2AD.
0161 439 0087
Mob 07989 326039
bradleybuildingdesign@btopenworld.com

PROPOSED DWELLING

SINGLE STOREY REAR EXTENSION

for

Mr. & Mrs. G. McKINNA-WHITBY,

at

4, St MARYS CLOSE,

CHINLEY.

Scale 1:50 @ A1

Date OCTOBER 2012

Drawing Number 5127/2