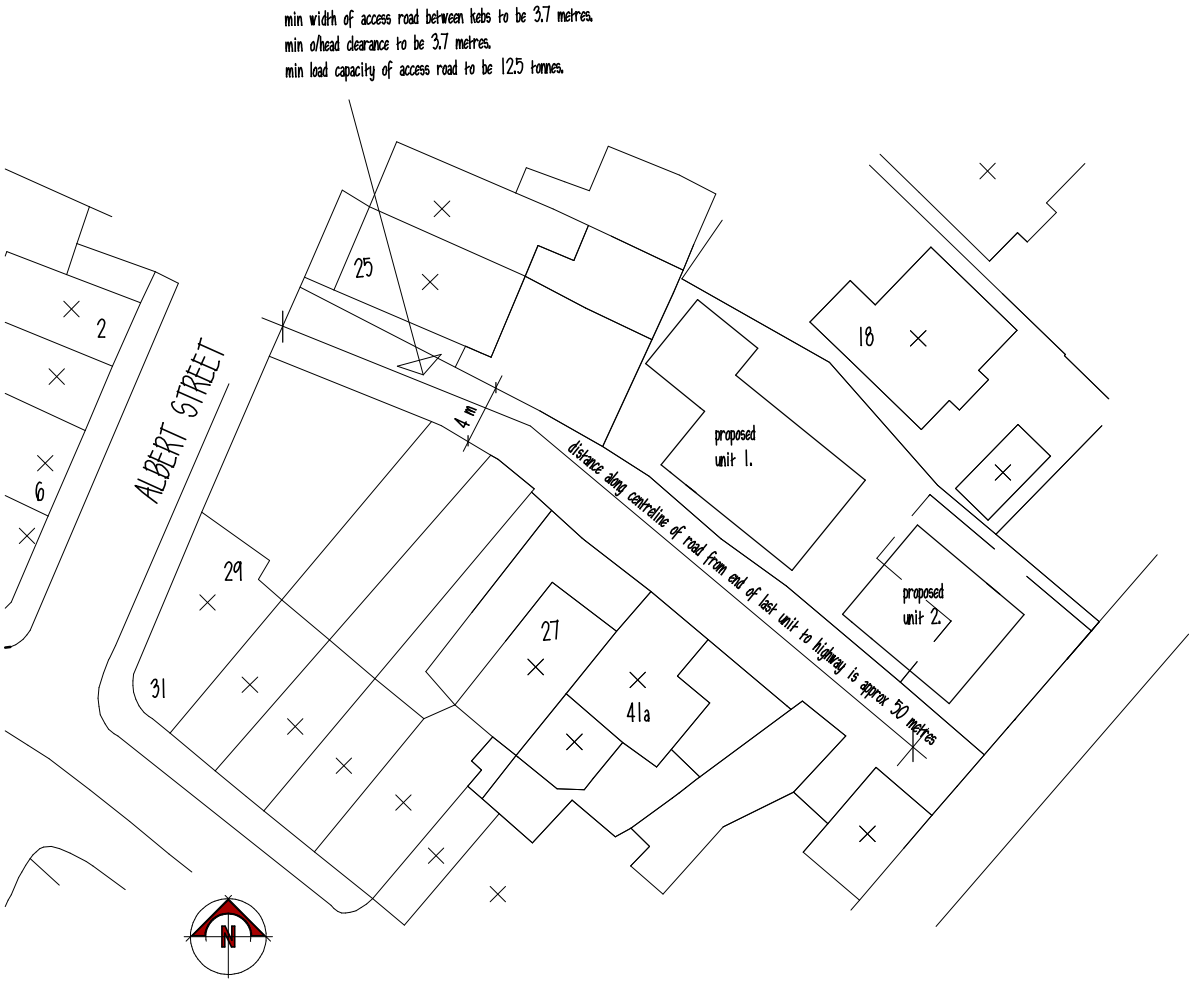


REVISIONS:
A. Info on road added. 13.5.10.

PLANMART

Client:

Mr. J. Lythgoe,

Project:

Proposed erection of two detached bungalows on land off Albert St, Hadfield, Glossop.

Title:

Block Plan.

Scale: 1:500. A4 sheet.

Drawn:	Date:
M.H.	Oct 09.
Project no.: 2269.	Drawing no.: 2269-4A.

PLANMART LIMITED
53A High St. West, Glossop,
Derbyshire SK13 8AZ.
Tel: 01457 863153 E mail: planmart@btconnect.com