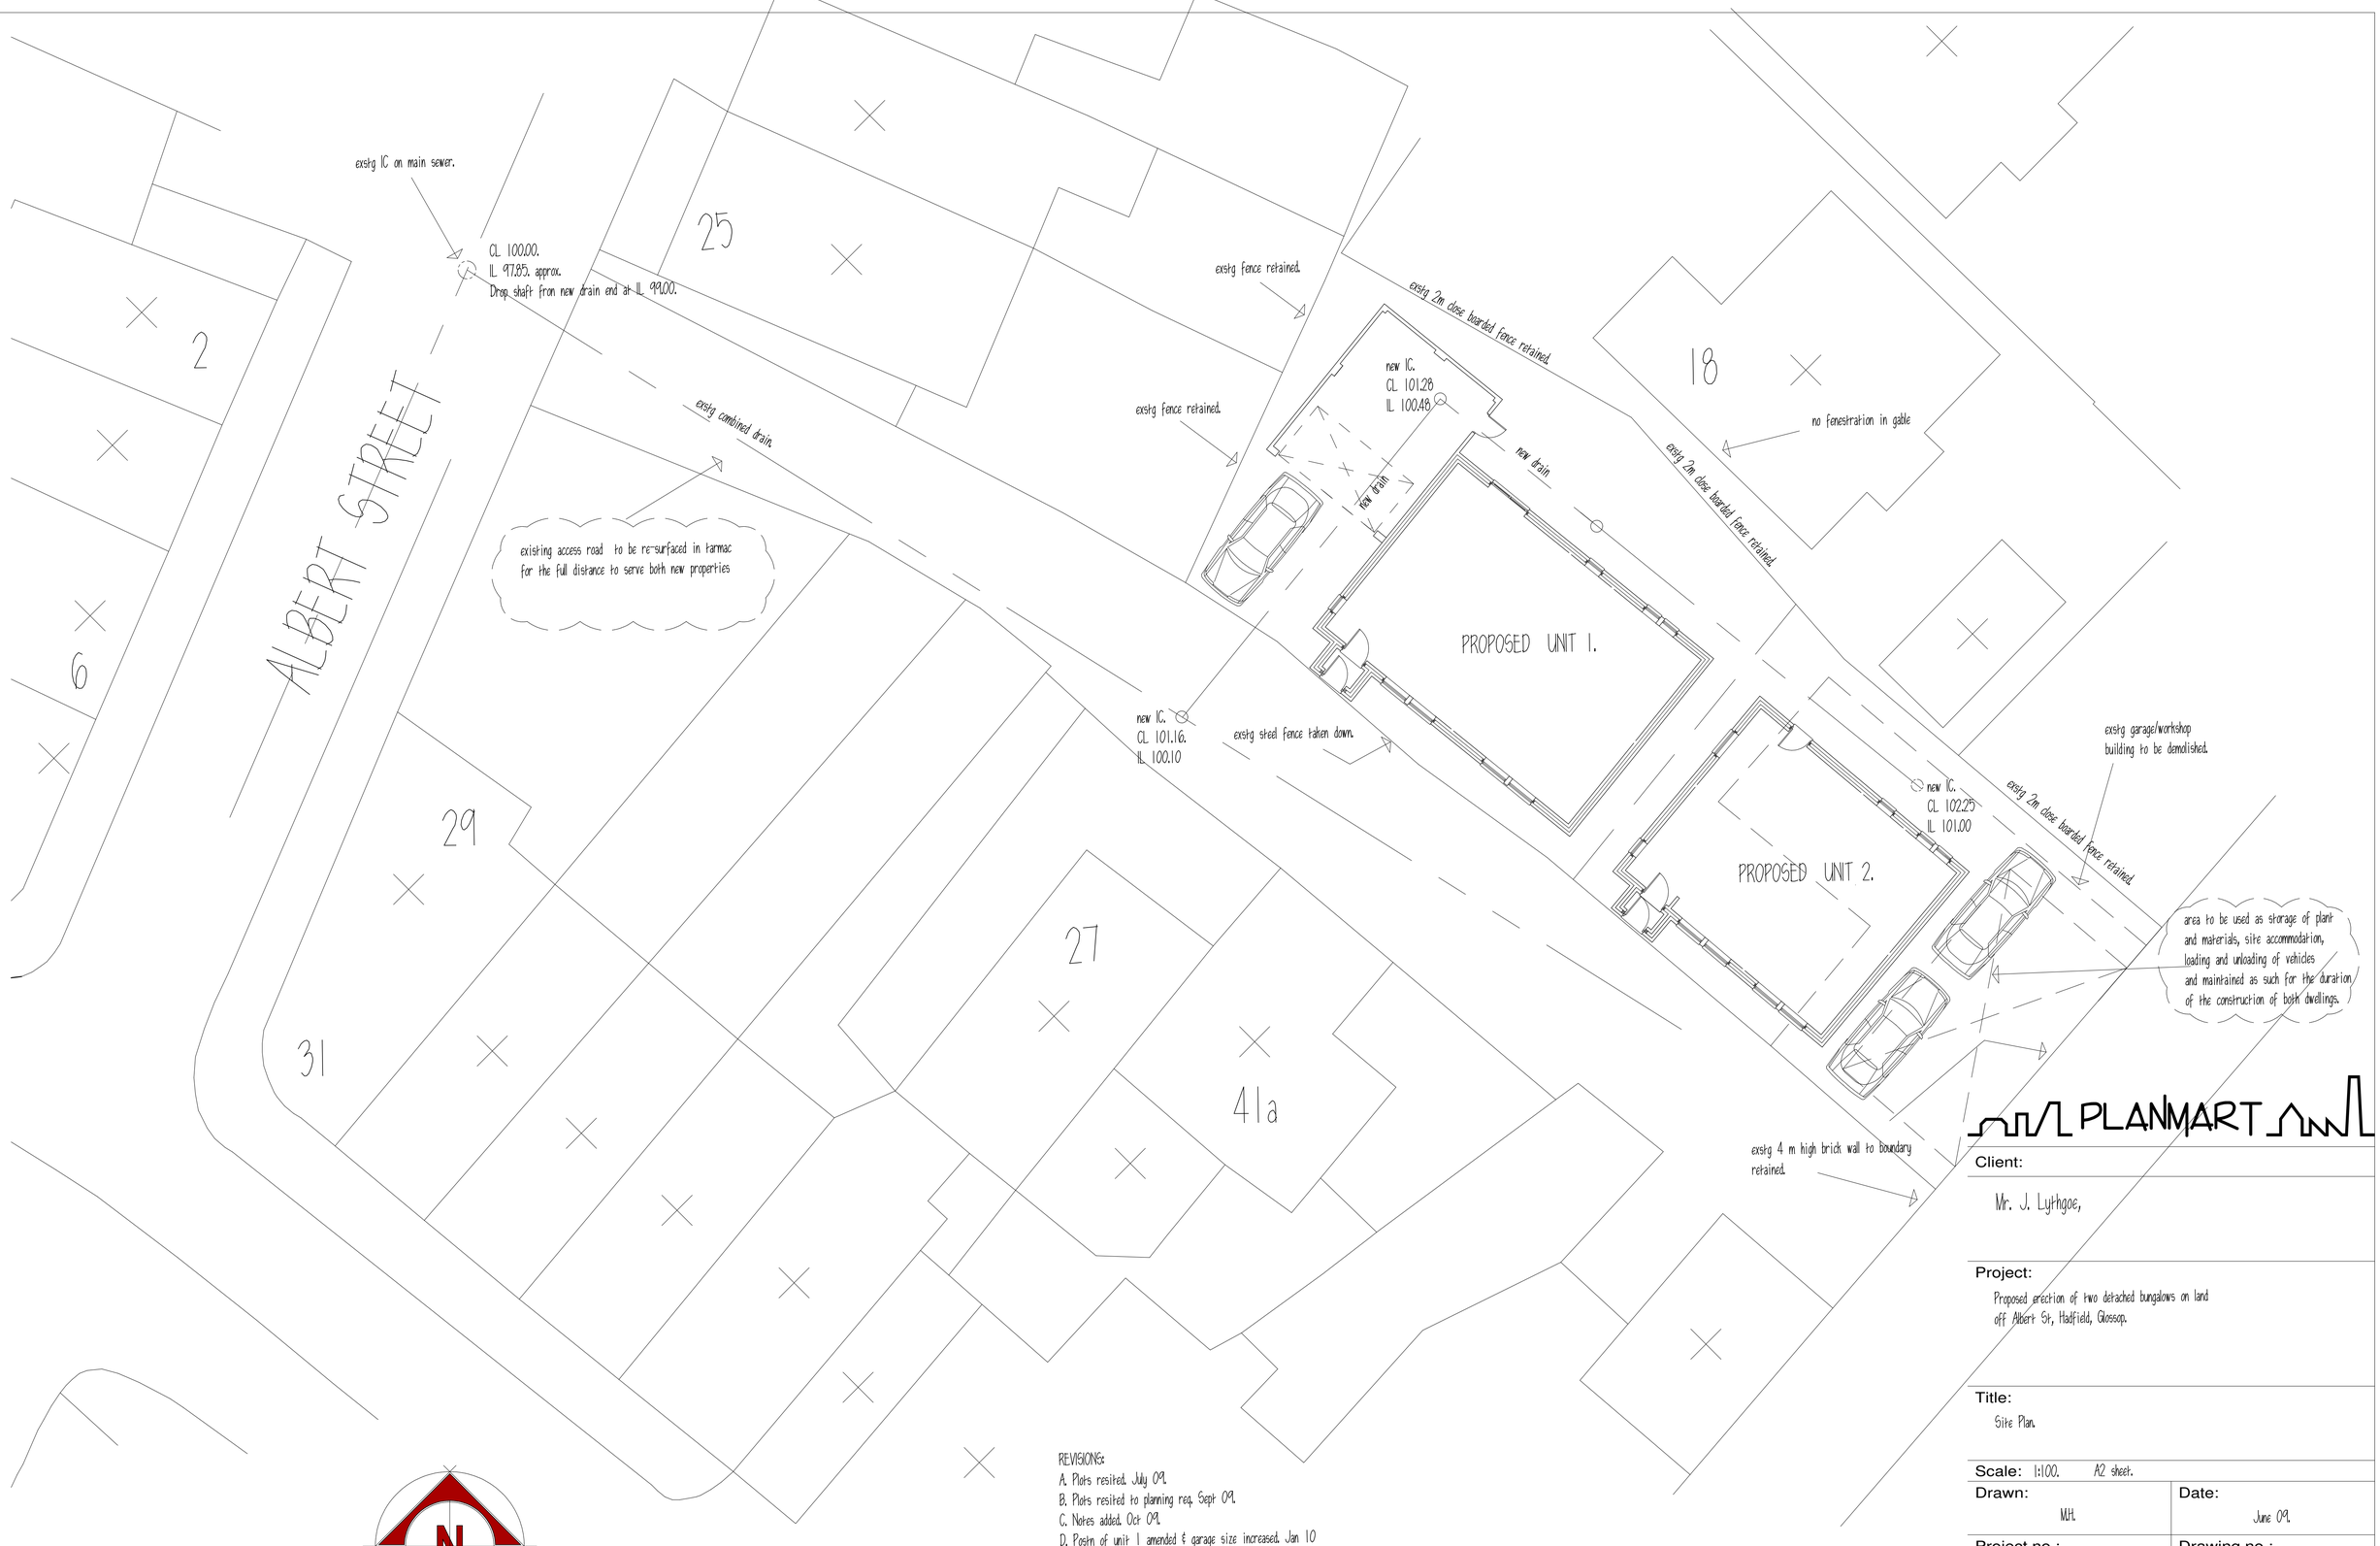


REVISIONS:
A. Plots resited. July 09.
B. Plots resited to planning req. Sept 09.
C. Notes added. Oct 09.
D. Postn of unit 1 amended & garage size increased. Jan 10
E. Unit 2 repositioned at planning req. Feb 10.
F. Drainage info added. 1.95.10.
G. Notes added re road treatment 3.7.12.
H. Road treatment amended. 4.7.12
G. notes added re storage of plant etc and road finish. 3.7.12.

THIS DRAWING IS NOT TO BE COPIED OR REPRODUCED
WITHOUT THE PRIOR WRITTEN CONSENT OF PLANMART LTD.

PLANMART

Client:

Mr. J. Lythgoe,

Project:

Proposed erection of two detached bungalows on land
off Albert St, Hadfield, Glossop.

Title:

Site Plan.

Scale: 1:100. A2 sheet.

Drawn:	Date:
M.H.	June 09.
Project no.: 2269.	Drawing no.: 2269-1H.

PLANMART LIMITED
53A High St. West, Glossop,
Derbyshire SK13 8AZ.
Tel: 01457 863153 E mail: planmart@btconnect.com