

THIS DRAWING IS NOT TO BE COPIED OR REPRODUCED
WITHOUT THE PRIOR WRITTEN CONSENT OF PLANMART LTD.

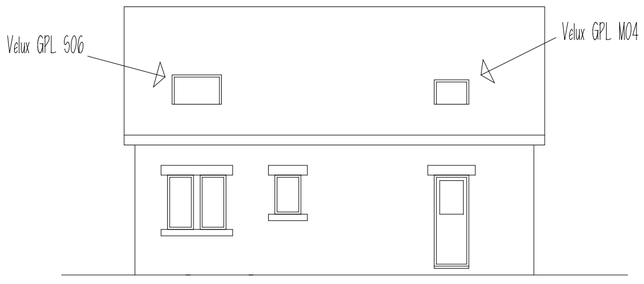


Proposed rear elevation.

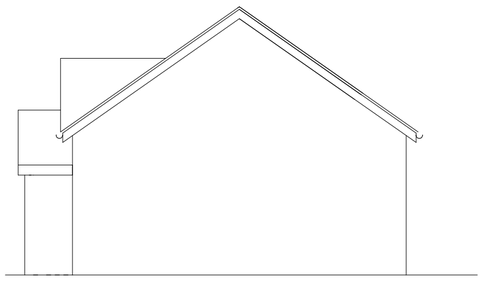


Proposed side elevation.



Proposed front elevation.

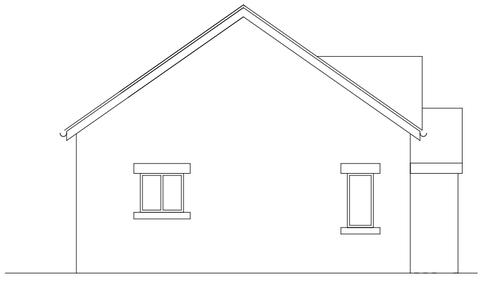

Proposed side elevation.

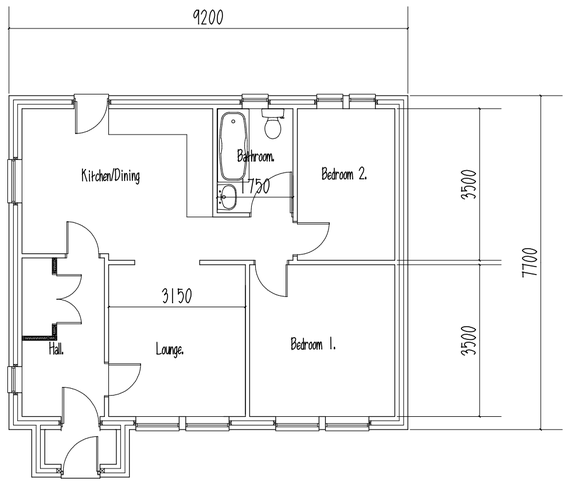

Proposed ground floor plan.

REVISIONS:
B. Rooflights added. 17.10.12.

PLANMART

Client:

Mr. J. Lythgoe,

Project:

Proposed erection of two detached bungalows on land off Albert St, Hadfield, Glossop.

Title:

Plan, section & elevation of unit 2.

Scale: 1:100. A2 sheet.

Drawn:	Date:
M.H.	June 09.
Project no.: 2269.	Drawing no.: 2269-3B.

PLANMART LIMITED
53A High St. West, Glossop,
Derbyshire SK13 8AZ.
Tel: 01457 863153 E mail: planmart@btconnect.com