HPK/2012/0594
19 OCT 2012

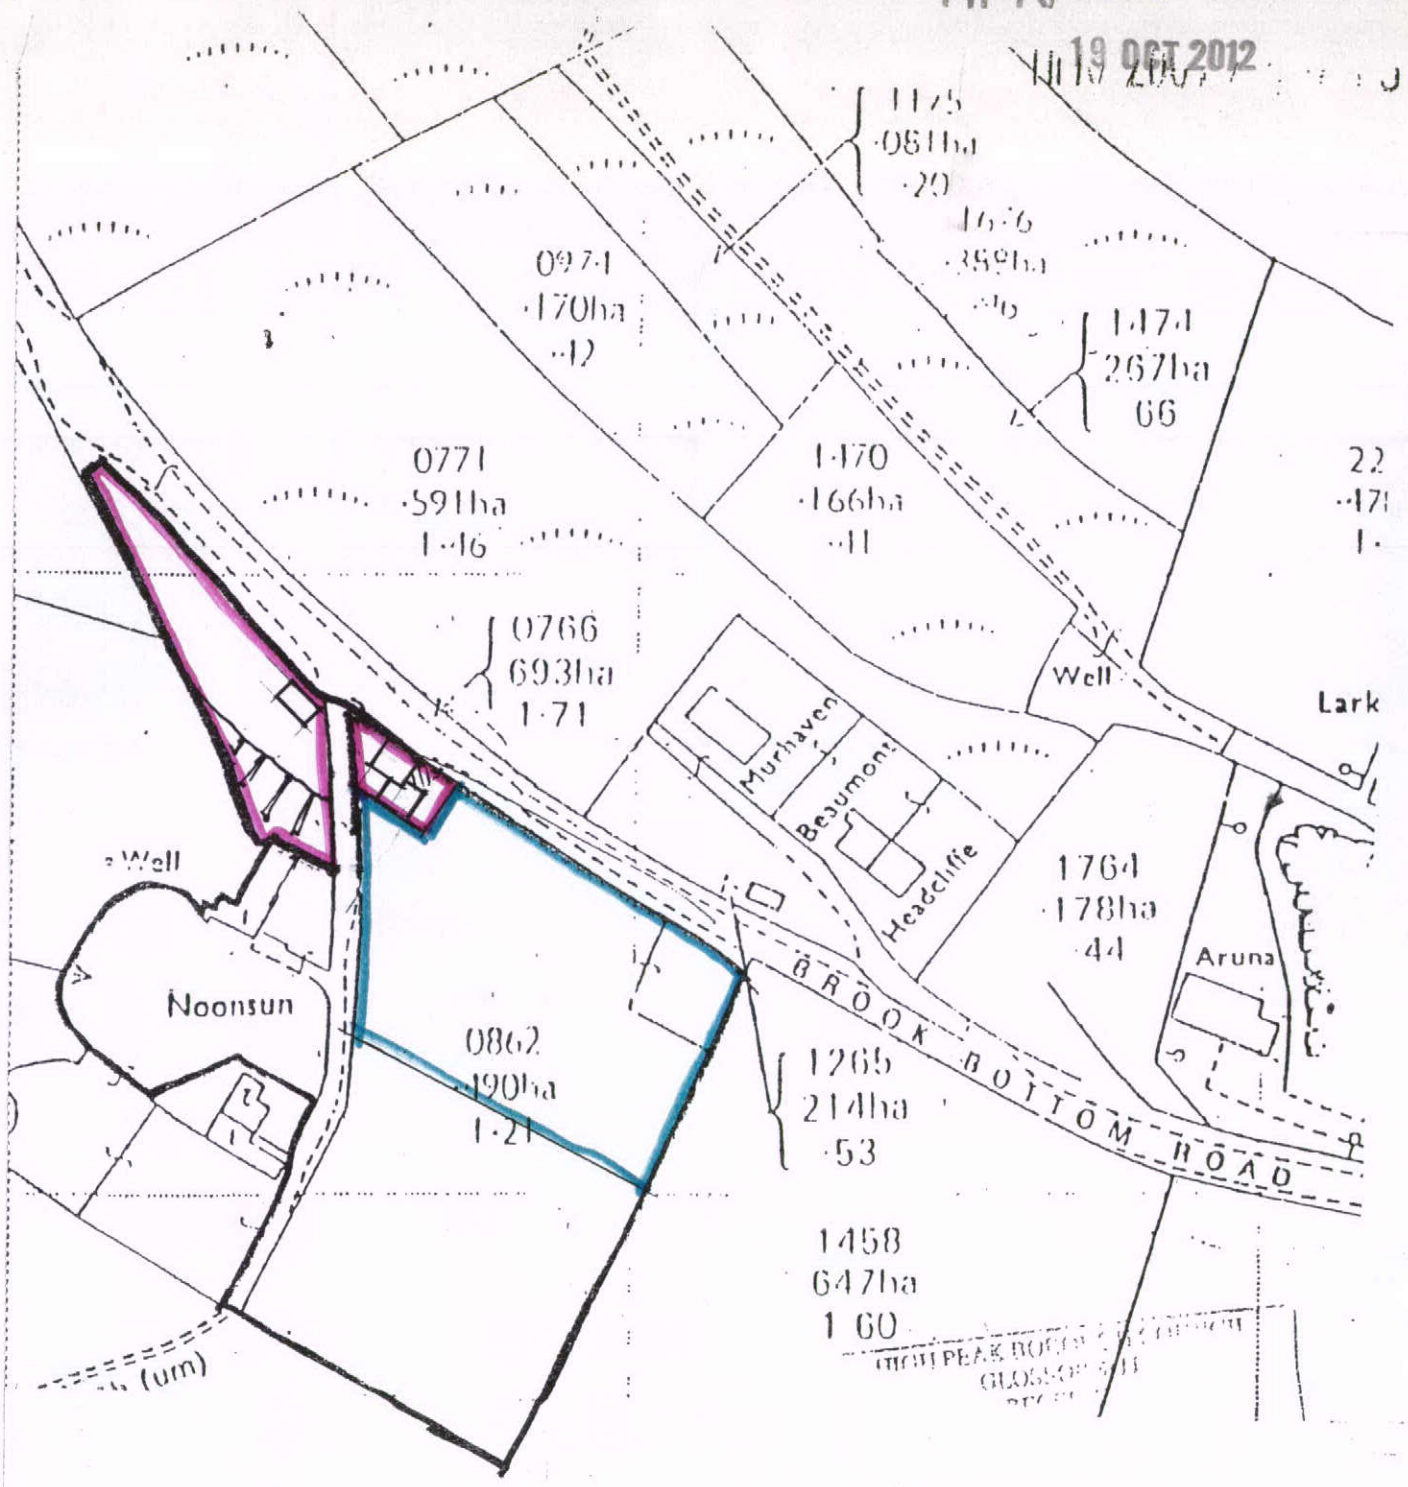

– CURTILAGE

CLIENT:	MR P. BRENNAND
PROJECT:	NOON SUN BARN BROOK BOTTOM ROAD
TITLE:	LOCATION PLAN.

A P DESIGN
ARCHITECTS AND PLANNING CONSULTANTS
4 KINDER VIEW, NEW MILLS, HIGH PEAK SK22 4DB
TEL 01663 747777

SCALE	DRAWING NO	REV
1:1250	05	