John F. Lomas. M.R.I.C.S., M.B.Eng
Rothbury
Chapel Road
Hayfield
High Peak SK22 2JF
Tel. 01663 745186

HPK/2012/0596
19 OCT 2012

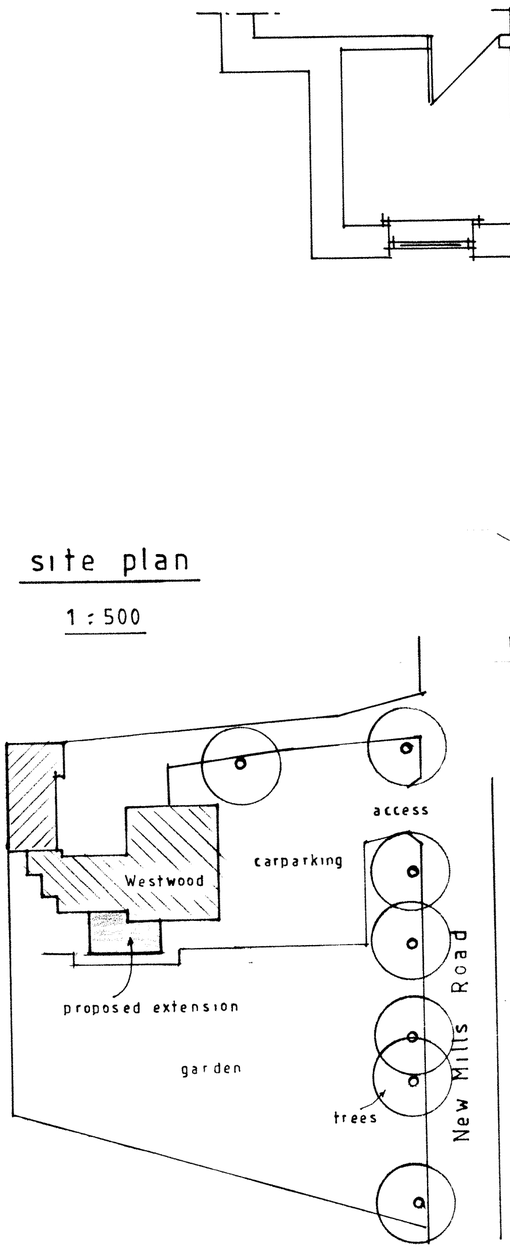

site plan

1 : 500

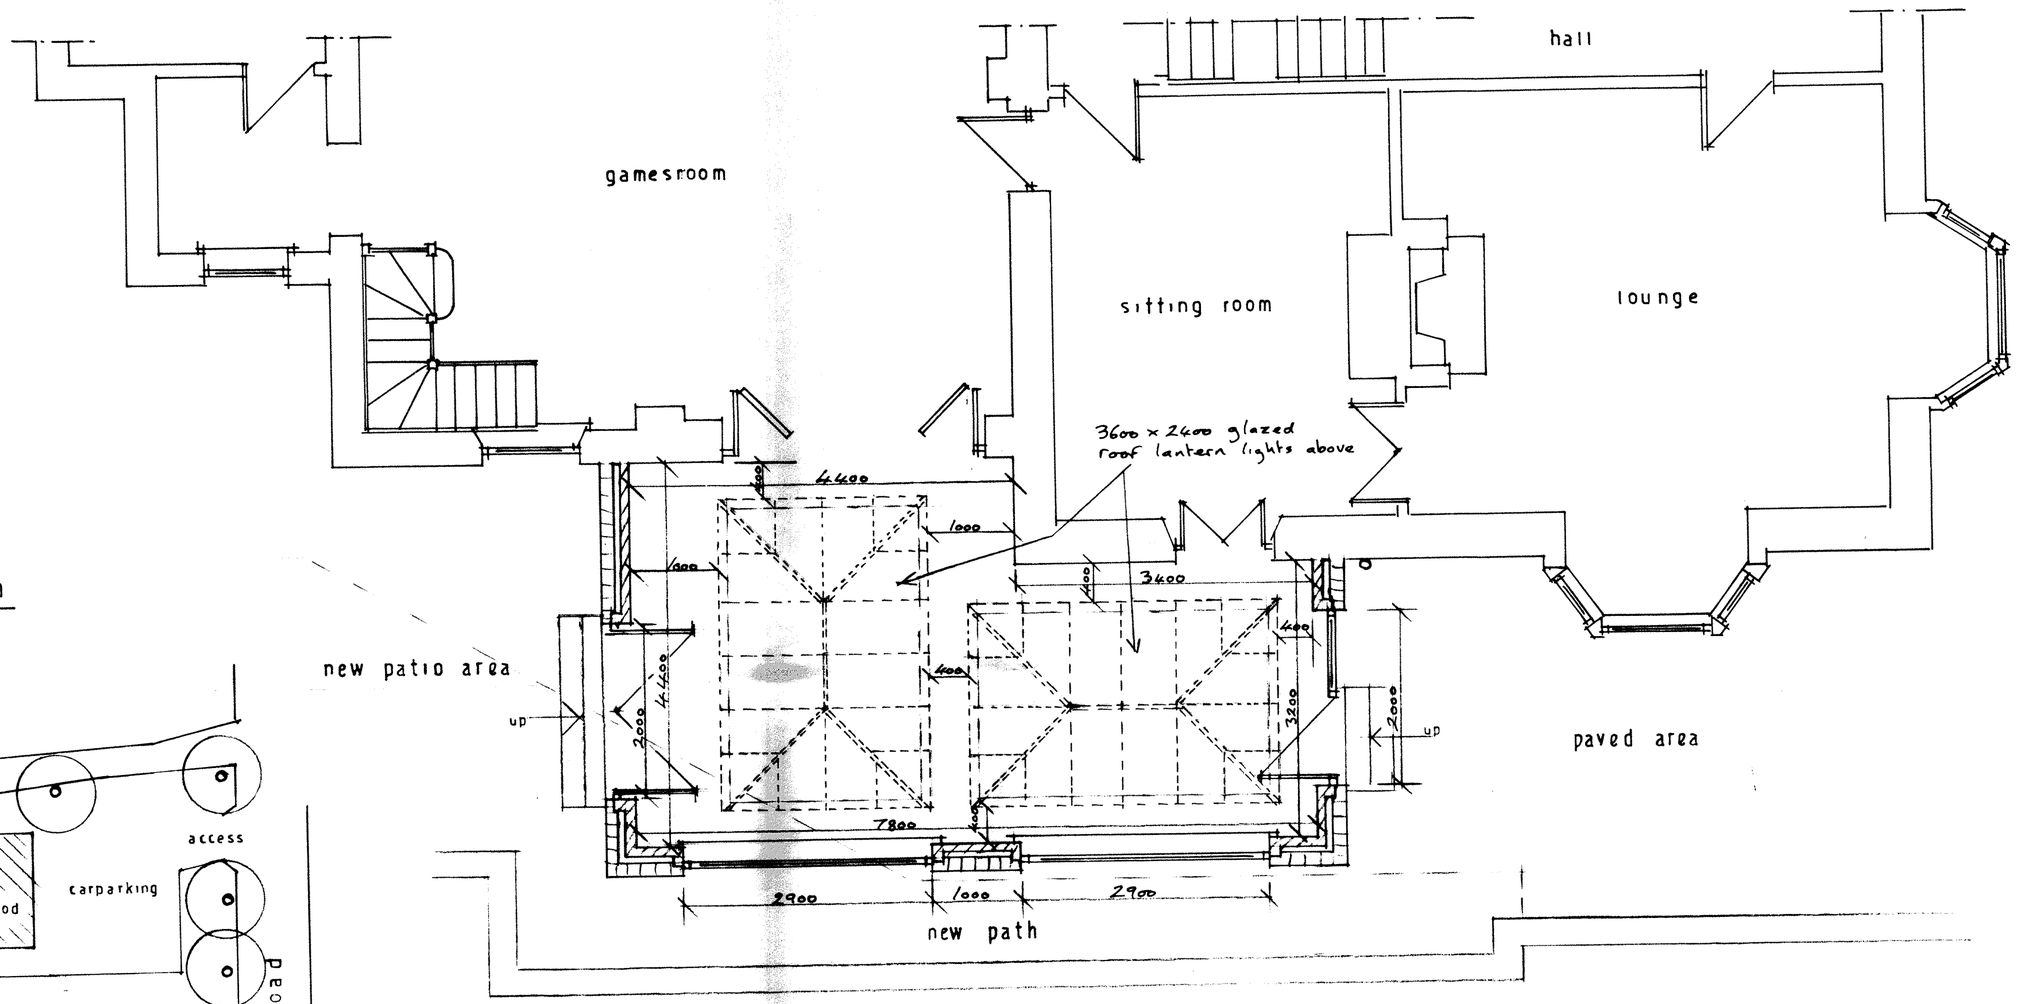

proposed ground floor

1 : 50

PROPOSED ORANGERY AT
WESTWOOD, NEW MILLS ROAD, BIRCH VALE.

drg no 12 . 10 / 1