
2012/0570

drg no 12-9/1

24 OCT 2012


existing ground floor

1:50

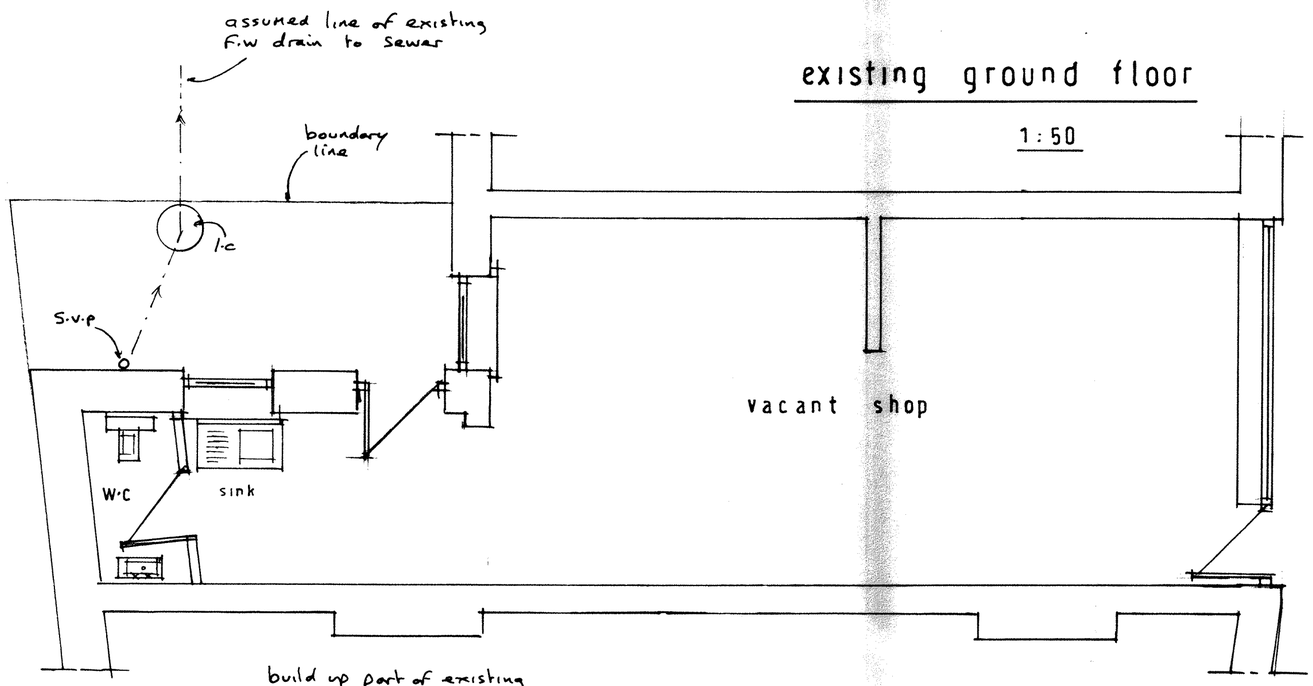


1:100

existing front

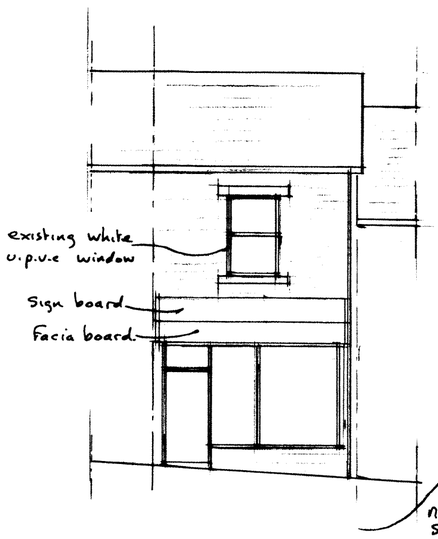


proposed front

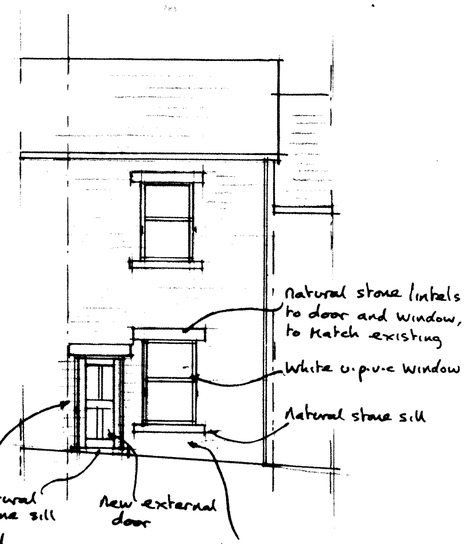


proposed ground floor

1:50

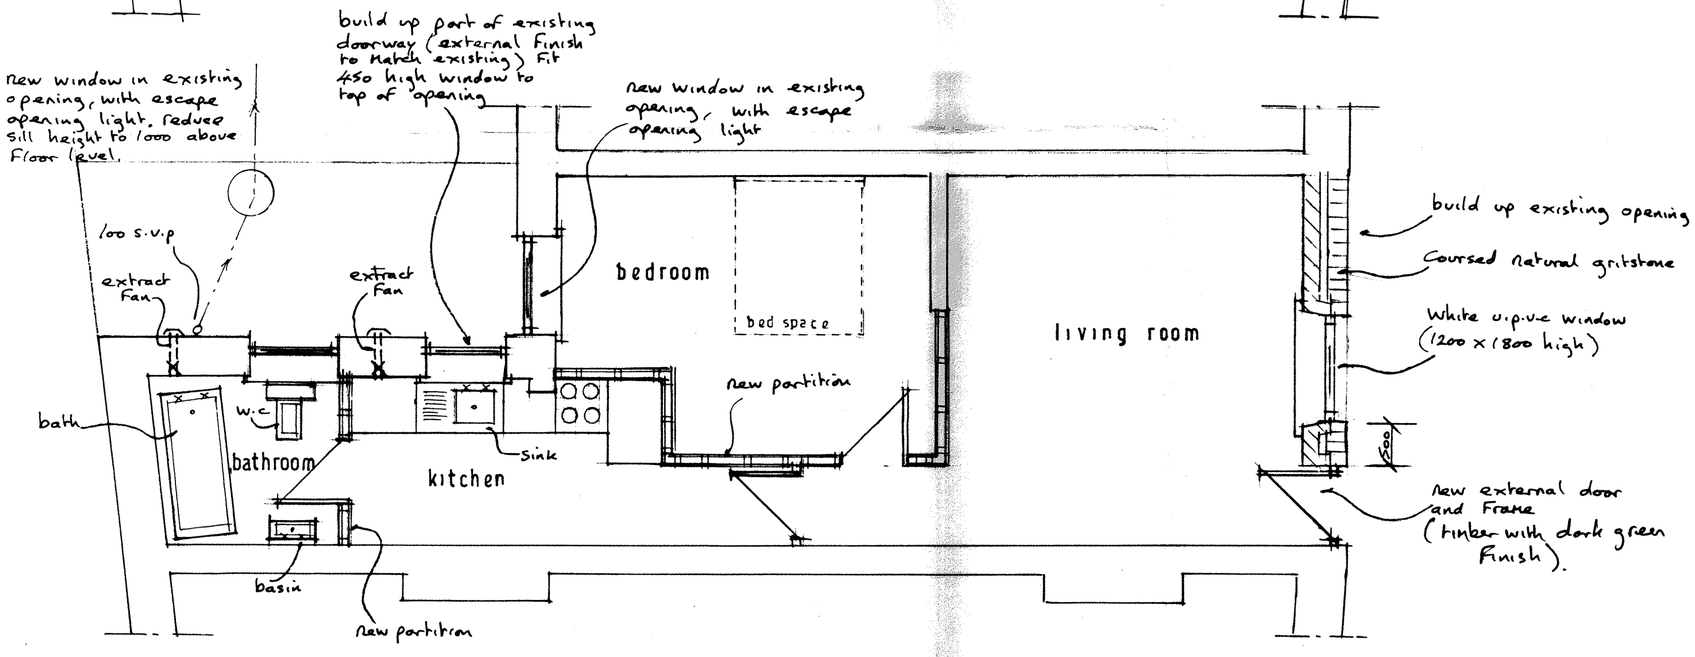

site plan

1:200

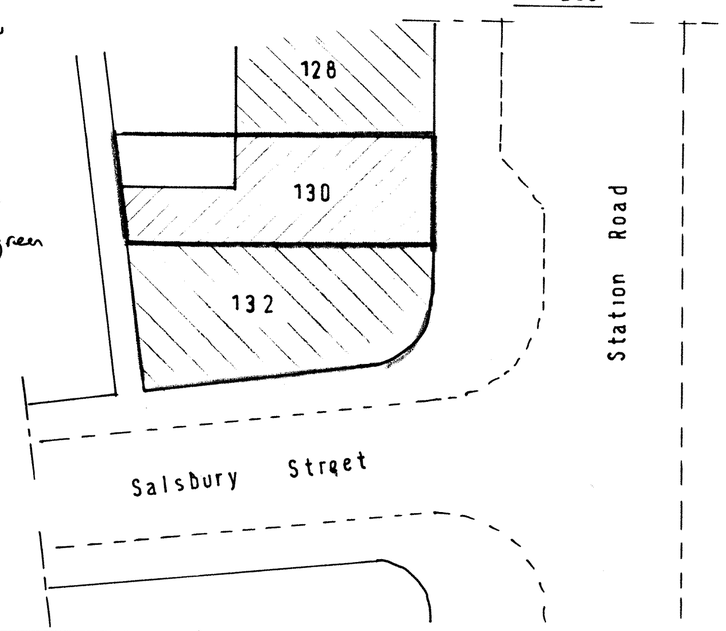

PROPOSED CHANGE OF USE OF VACANT SHOP TO SELF CONTAINED FLAT AT 130 STATION ROAD, HADFIELD.

John F. Lomas. M.R.I.C.S., M.B.Eng
Rothbury
Chapel Road
Hayfield
High Peak SK22 2JF
Tel. 01663 745186