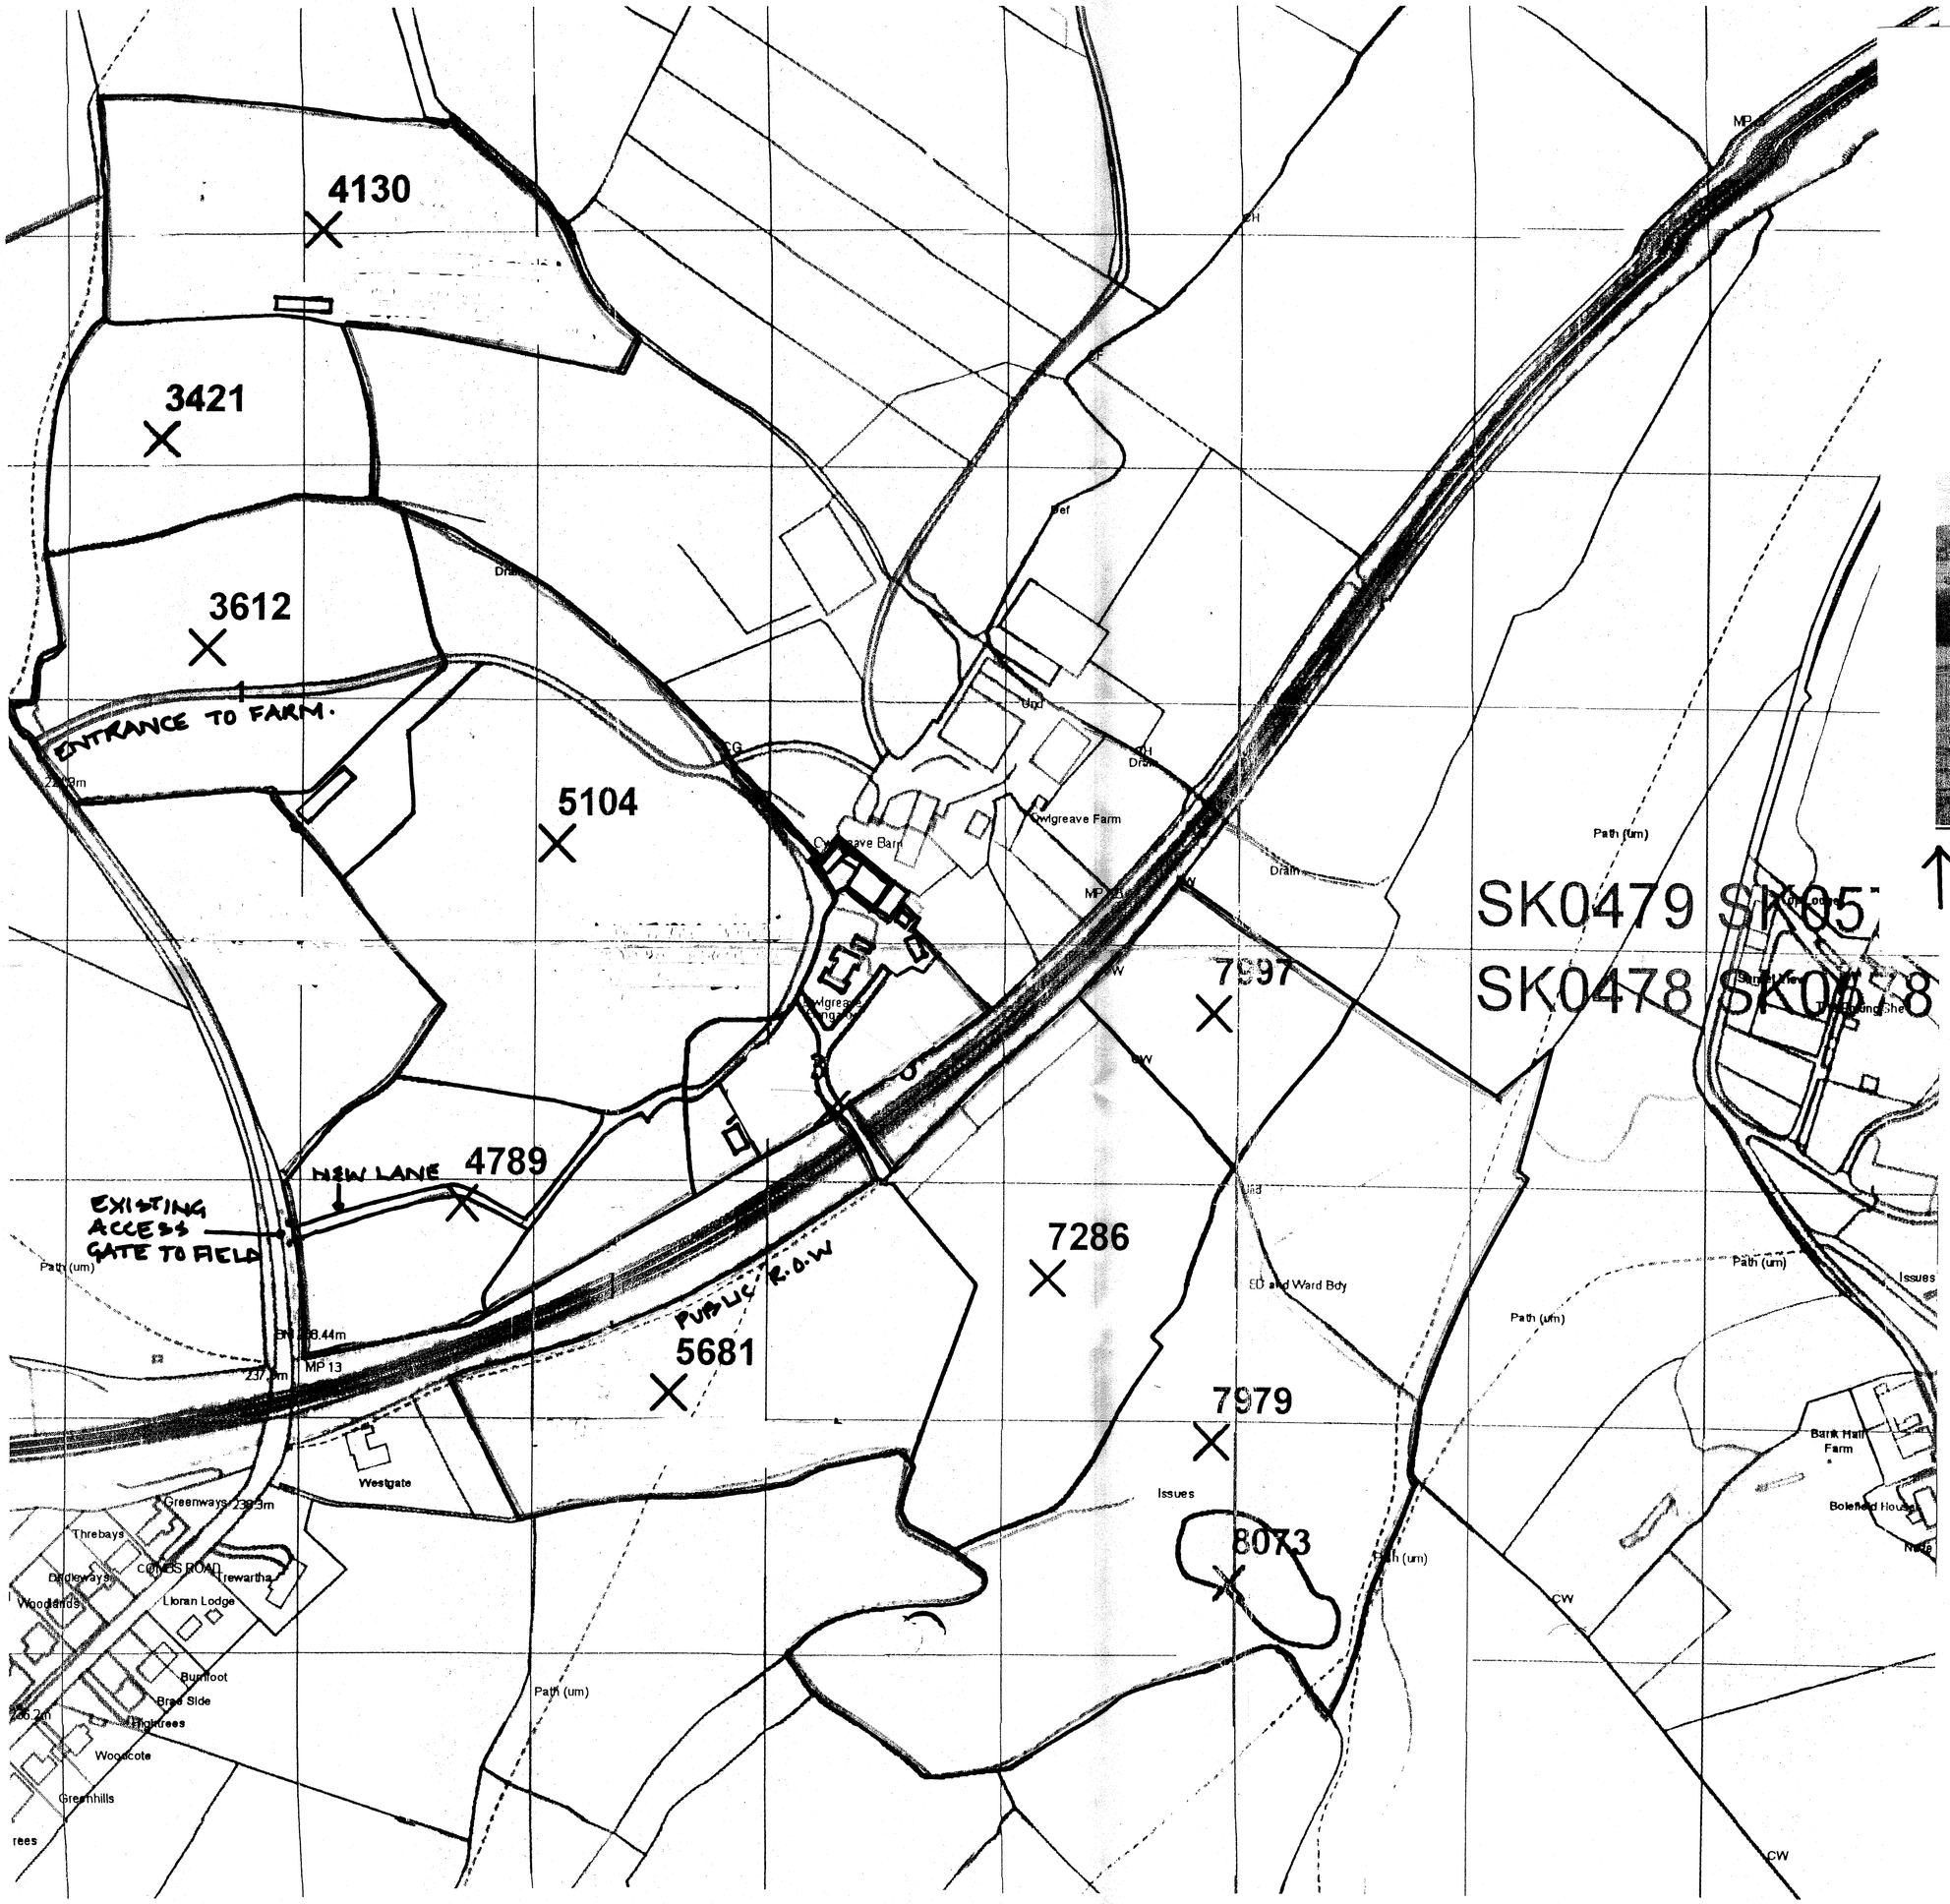

2012 ... 4

24 OCT 2012

A.J.S ARCHITECTURE



32 CARR ROAD, BUXTON, SK17 6WF
TEL: 01298 26062

OWLGREAVE BUNGALOW FARM
COMBS, CHAPEL-EN-LE-FRITH

SITE LOCATION PLAN 1:1250

