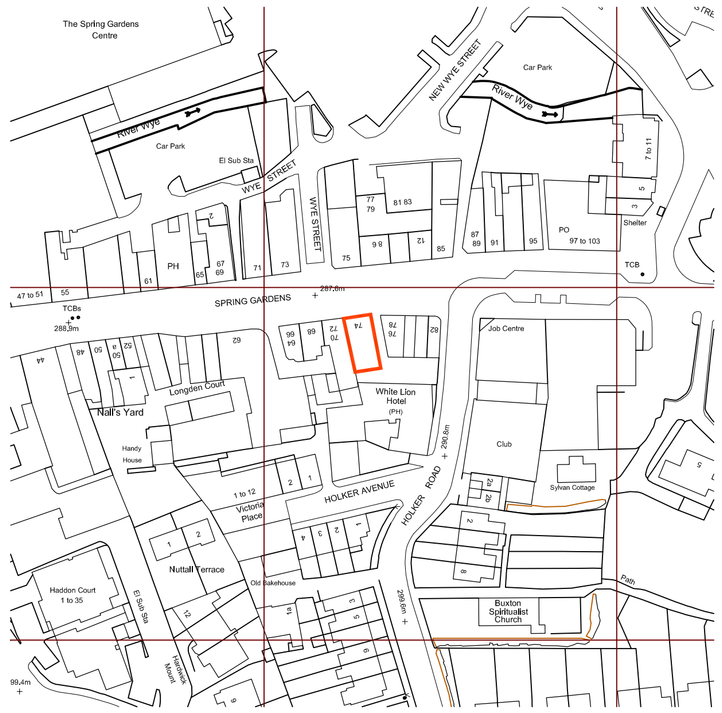

Site Location Plan
Scale: 1:1250

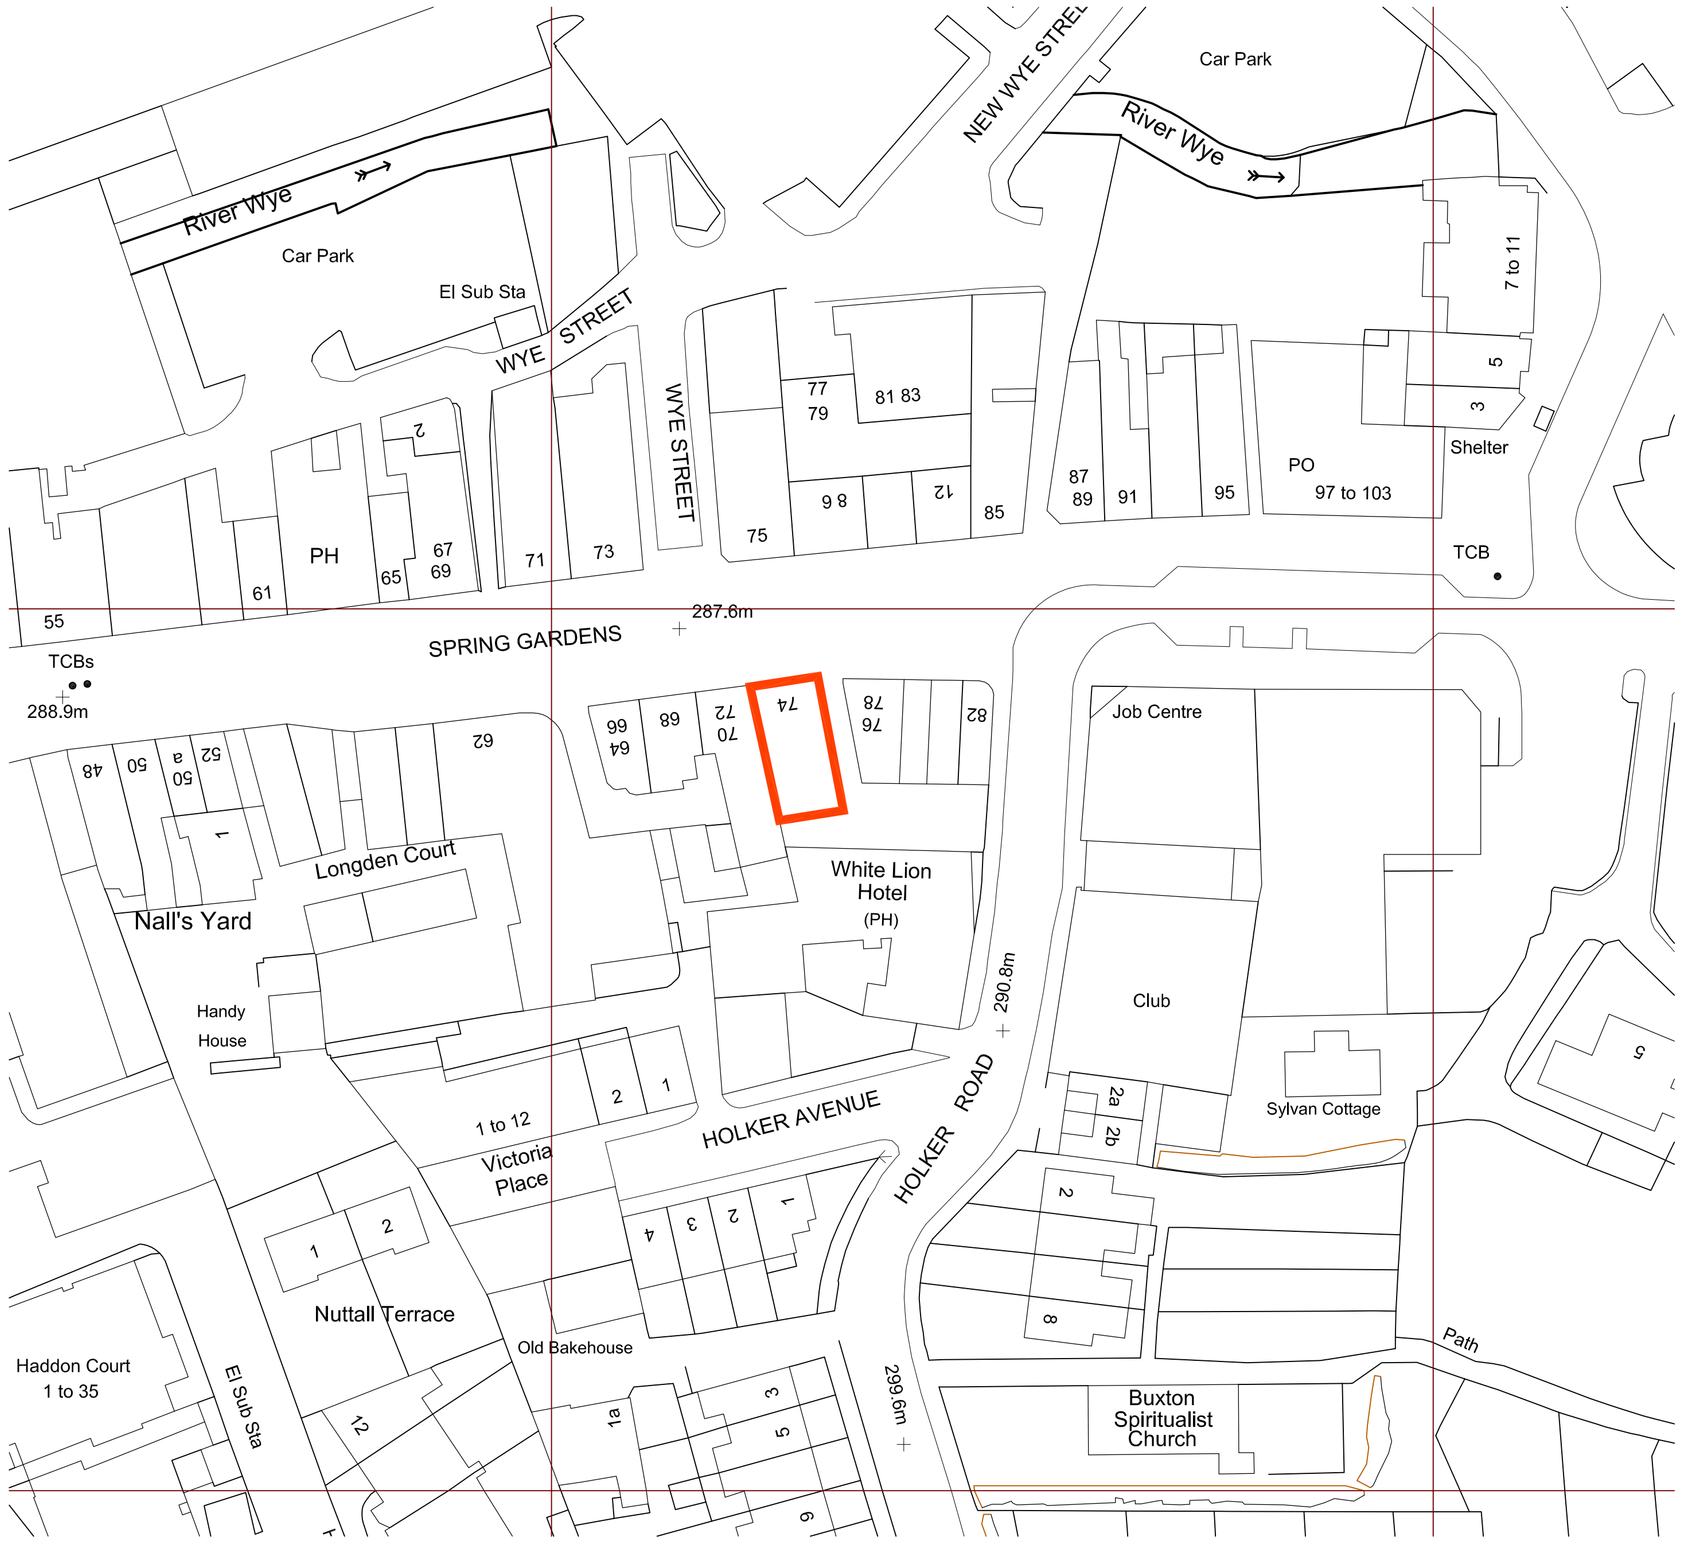

Site Plan
Scale: 1:500

Site Location and Site Plan
Scale: 1:1250 and 1:500

N

DO NOT SCALE OFF DRAWING. IF IN DOUBT, CONTACT STYLES&WOOD DESIGN FOR FURTHER CLARIFICATION

A1

NOTES:

REV	DATE	NOTES	DWN	CKD

On behalf of:

LLOYDS BANKING GROUP

Title

50960798
70-74 Spring Gardens
Buxton
SK17 6DL

S&WDESIGN
Aspect House , Manchester Road , Altrincham
Cheshire , WA14 5PG
t: +44 0 161 926 6000
f: +44 0 161 926 6001
www.stylesandwood.co.uk

Drawing

EXISTING
SITE AND LOCATION PLAN

C&G VERDE SCREENED

Scale	Date	Drawn	Checked	Authorised
1:varies	Oct 2012	JN	NJL	SWD

Status

INFORMATION

Drawing No.	Rev
50960798-AR01-00-A1-0700	/

COPYRIGHT © STYLES & WOOD LIMITED 2008. ALL RIGHTS RESERVED.