Site Location Plan
Masons Arms Public House,
Station Road, Hadfield
Plan ref: J024465-01

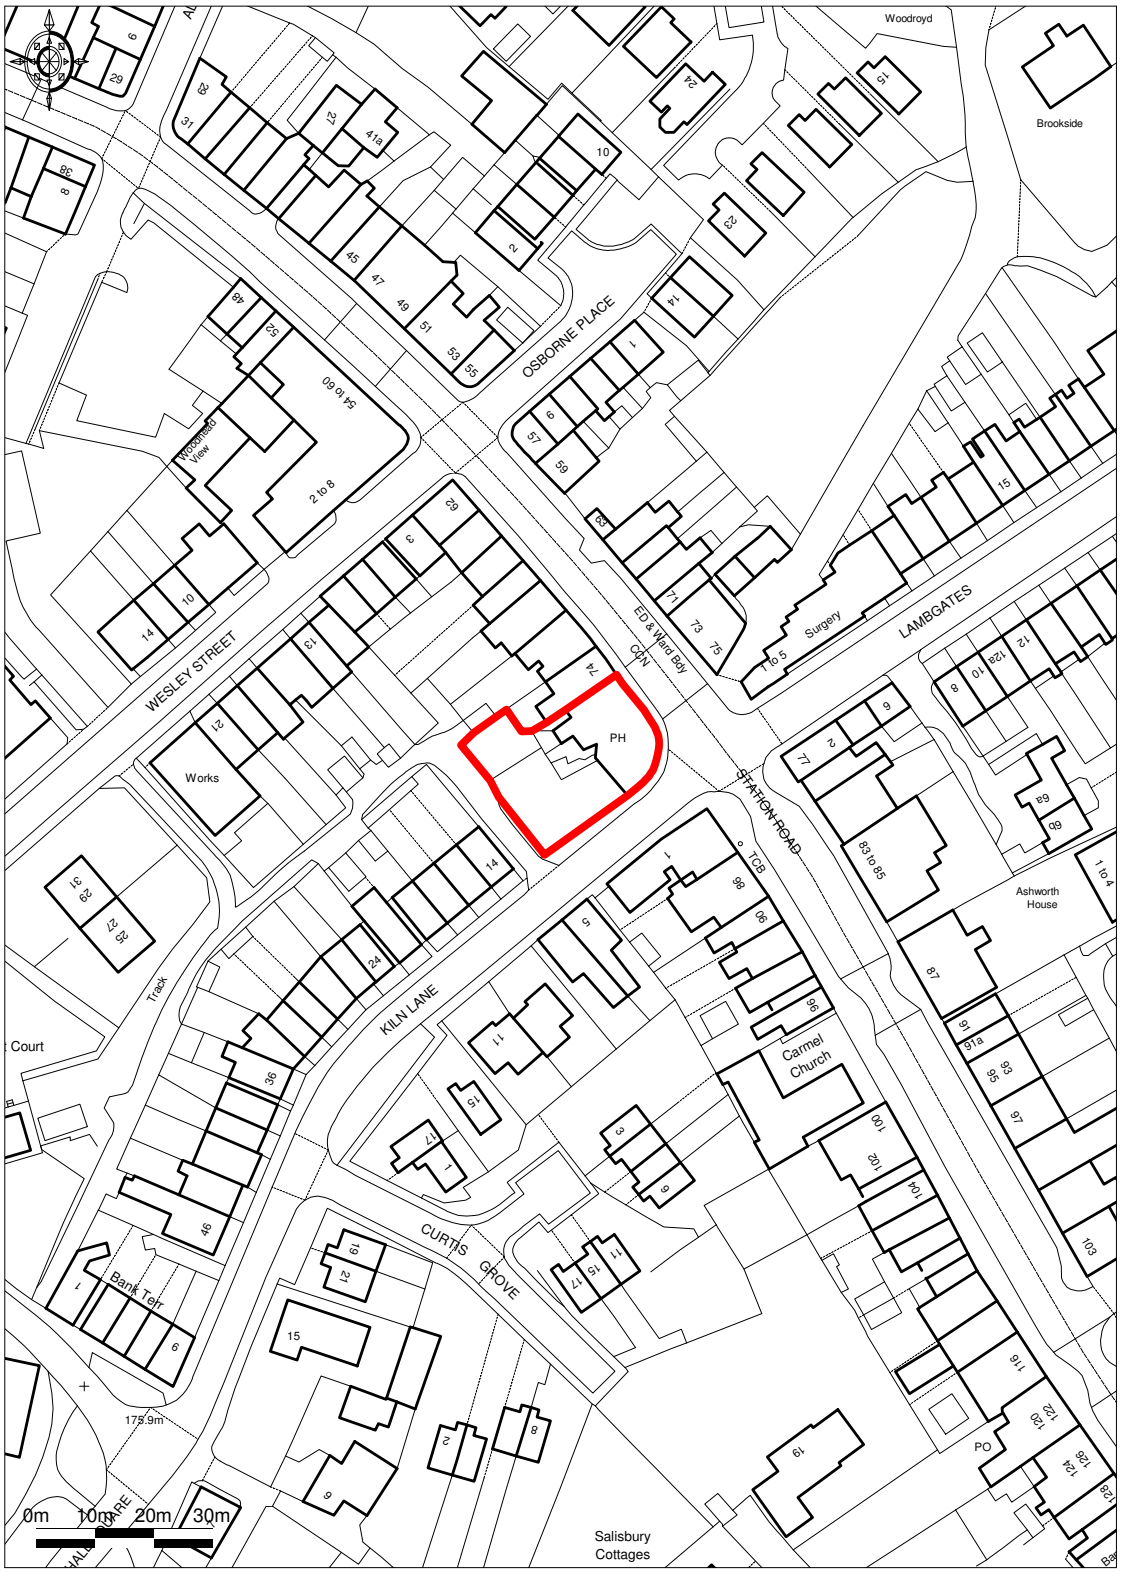

Ordnance Survey © Crown Copyright 2010. All rights reserved.
Licence number 100020449. Plotted Scale - **1:1250**

Promap®

GL HEARN