

FRONT ELEVATION



REAR ELEVATION



SIDE ELEVATION

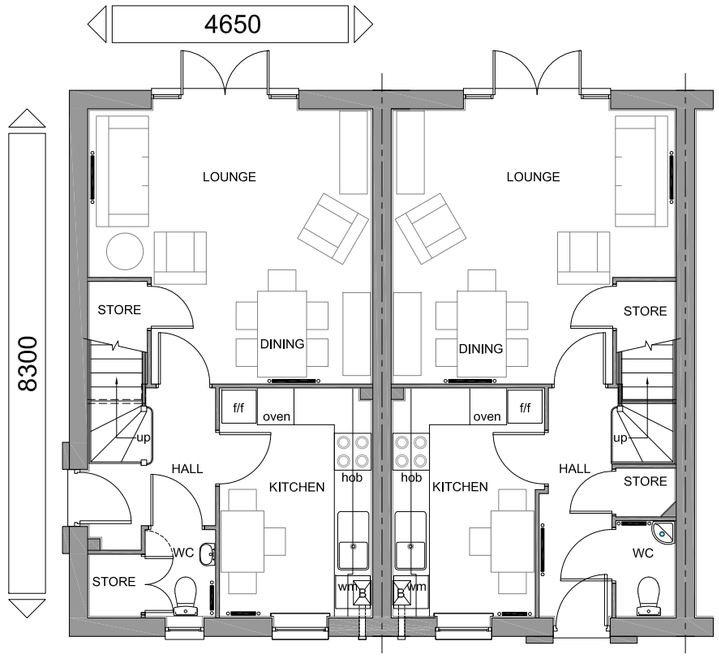

GROUND FLOOR PLAN

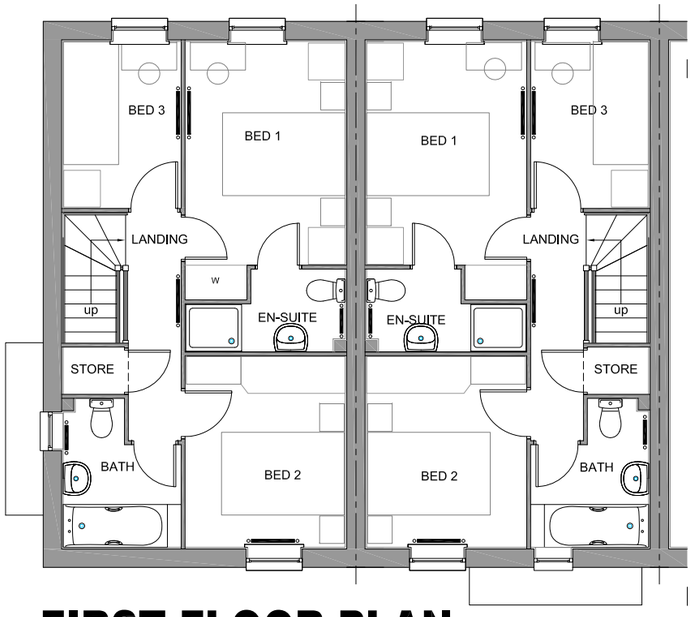

FIRST FLOOR PLAN

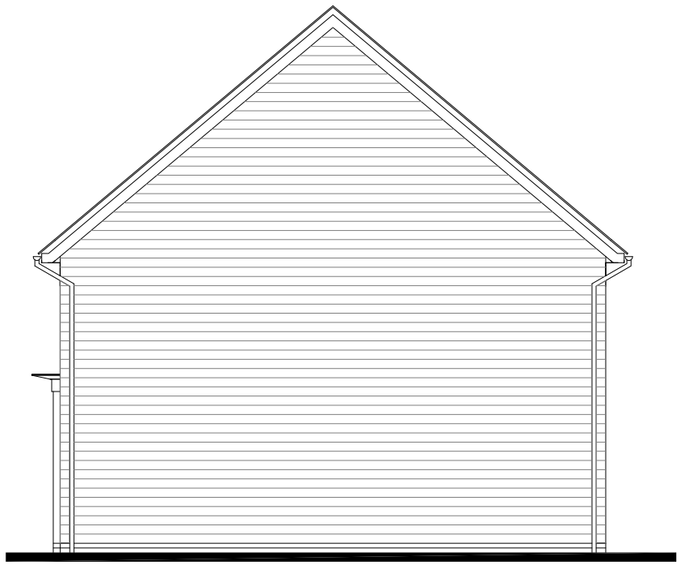

SIDE ELEVATION

Facing Materials Key;

Material Type 01 -
< Reconstituted Stone - Colour TBC

Material Type 02 -
< Concrete Roof tile - Colour TBC

* For further details relating to the facing materials, please refer to Design Access Statement.

FLOOR AREA - 836sqft / 77.6m²

HEYROSE PROPERTY GROUP

Heyrose Property Group
No.1 Booths Park
Chelford Road
Knutsford
Cheshire
WA16 8QZ
Tel: 01565 624318
Fax: 01565621110

House Type E

WARNING TO HOUSE-PURCHASERS. Property Misdescriptions Act 1991
Buyers are warned that this is a working drawing and the contents of this drawing may be subject to change at any time and alterations and variations can occur during the progress of the build process. As such the layout, form, content and dimensions of the finished construction may differ materially from those shown. Whilst we make every effort to ensure our drawings are up to date there may from time to time be an unavoidable delay in updating these due to changes in regulations and/or re-planning. Purchasers are advised to check with the Sales Adviser whether any alterations have been made to this drawing. The contents of this drawing do not constitute a contract, part of any contract or warranty.

Hayfield Road, Chapel-En-Le-Frith

Date	06.2012
Drawn by	JP
Checked by	JP
Revision	

429/HT/E/C/01

Scale: 1:100