HPK/2012/0606

24 OCT 2012

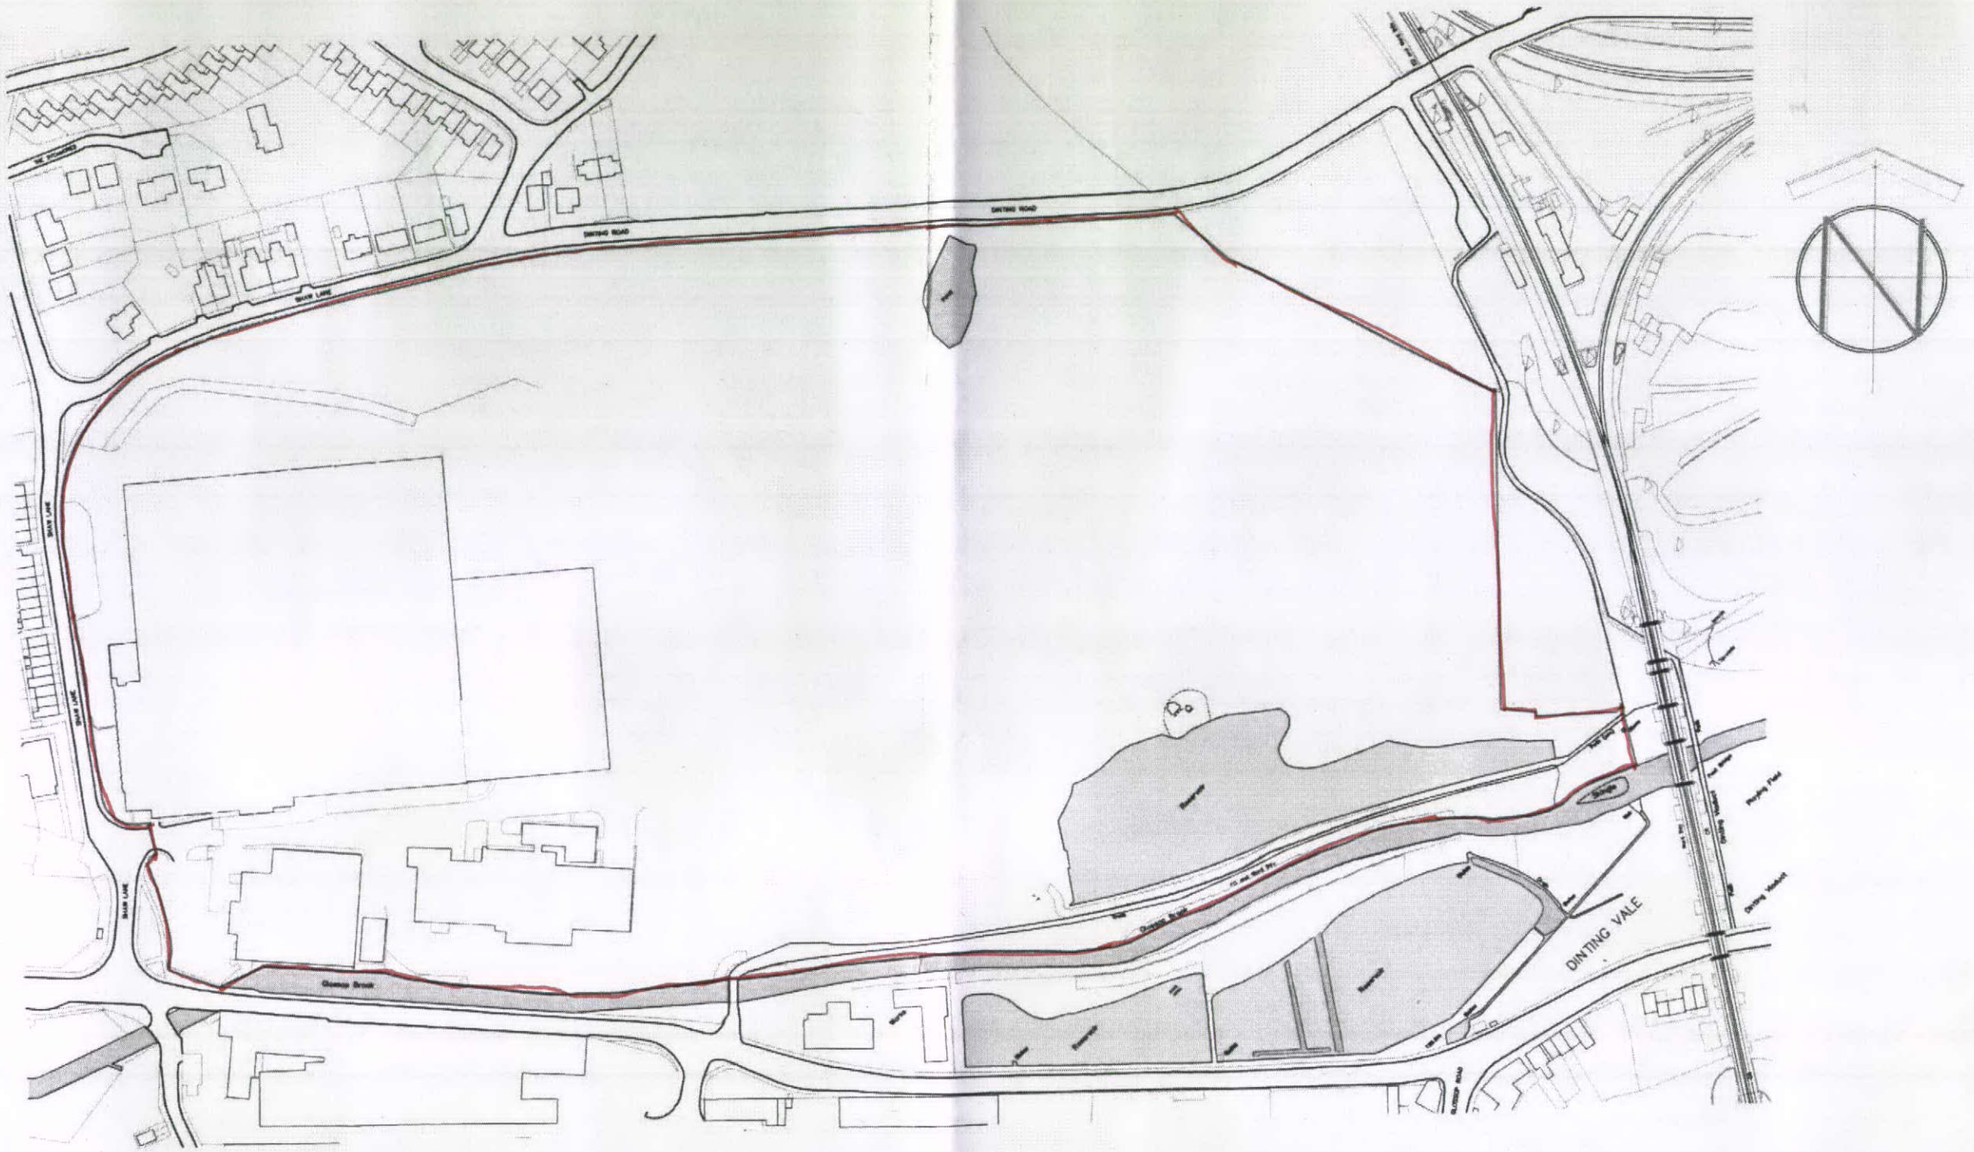

1. This drawing is subject to copyright and is not to be reproduced in part or whole without approval.
2. Do not scale this drawing – Check all dimensions on site.

Checked by:

Rev.		Initials	Date

Project: Glossop Addition 4

Client: Carpenters

Dwg Title: **Location Plan**

Drawn: i.s.

Date: JUNE 09

Scale@A3: 1:2500

Dwg No.: M 2529 -07

Rev.: -

CASSIDY + ASHTON
Architects Building Surveyors Planners Designers
www.cassidyashton.co.uk caabs@cassidyashton.co.uk

7 East Cliff, Preston, Lancashire, PR1 3JE, Tel: 01772 258356, Fax: 01772 825000
1 Regency Chambers, Jubilee way, Bury, Greater Manchester, BL9 0JW, Tel: 0161 762 5800, Fax: 0161 762 5801
Cheshire House, Gorsey Lane, Widnes, WA8 0RP, Tel: 0151 4236914, Fax: 0151 4236915

C+A