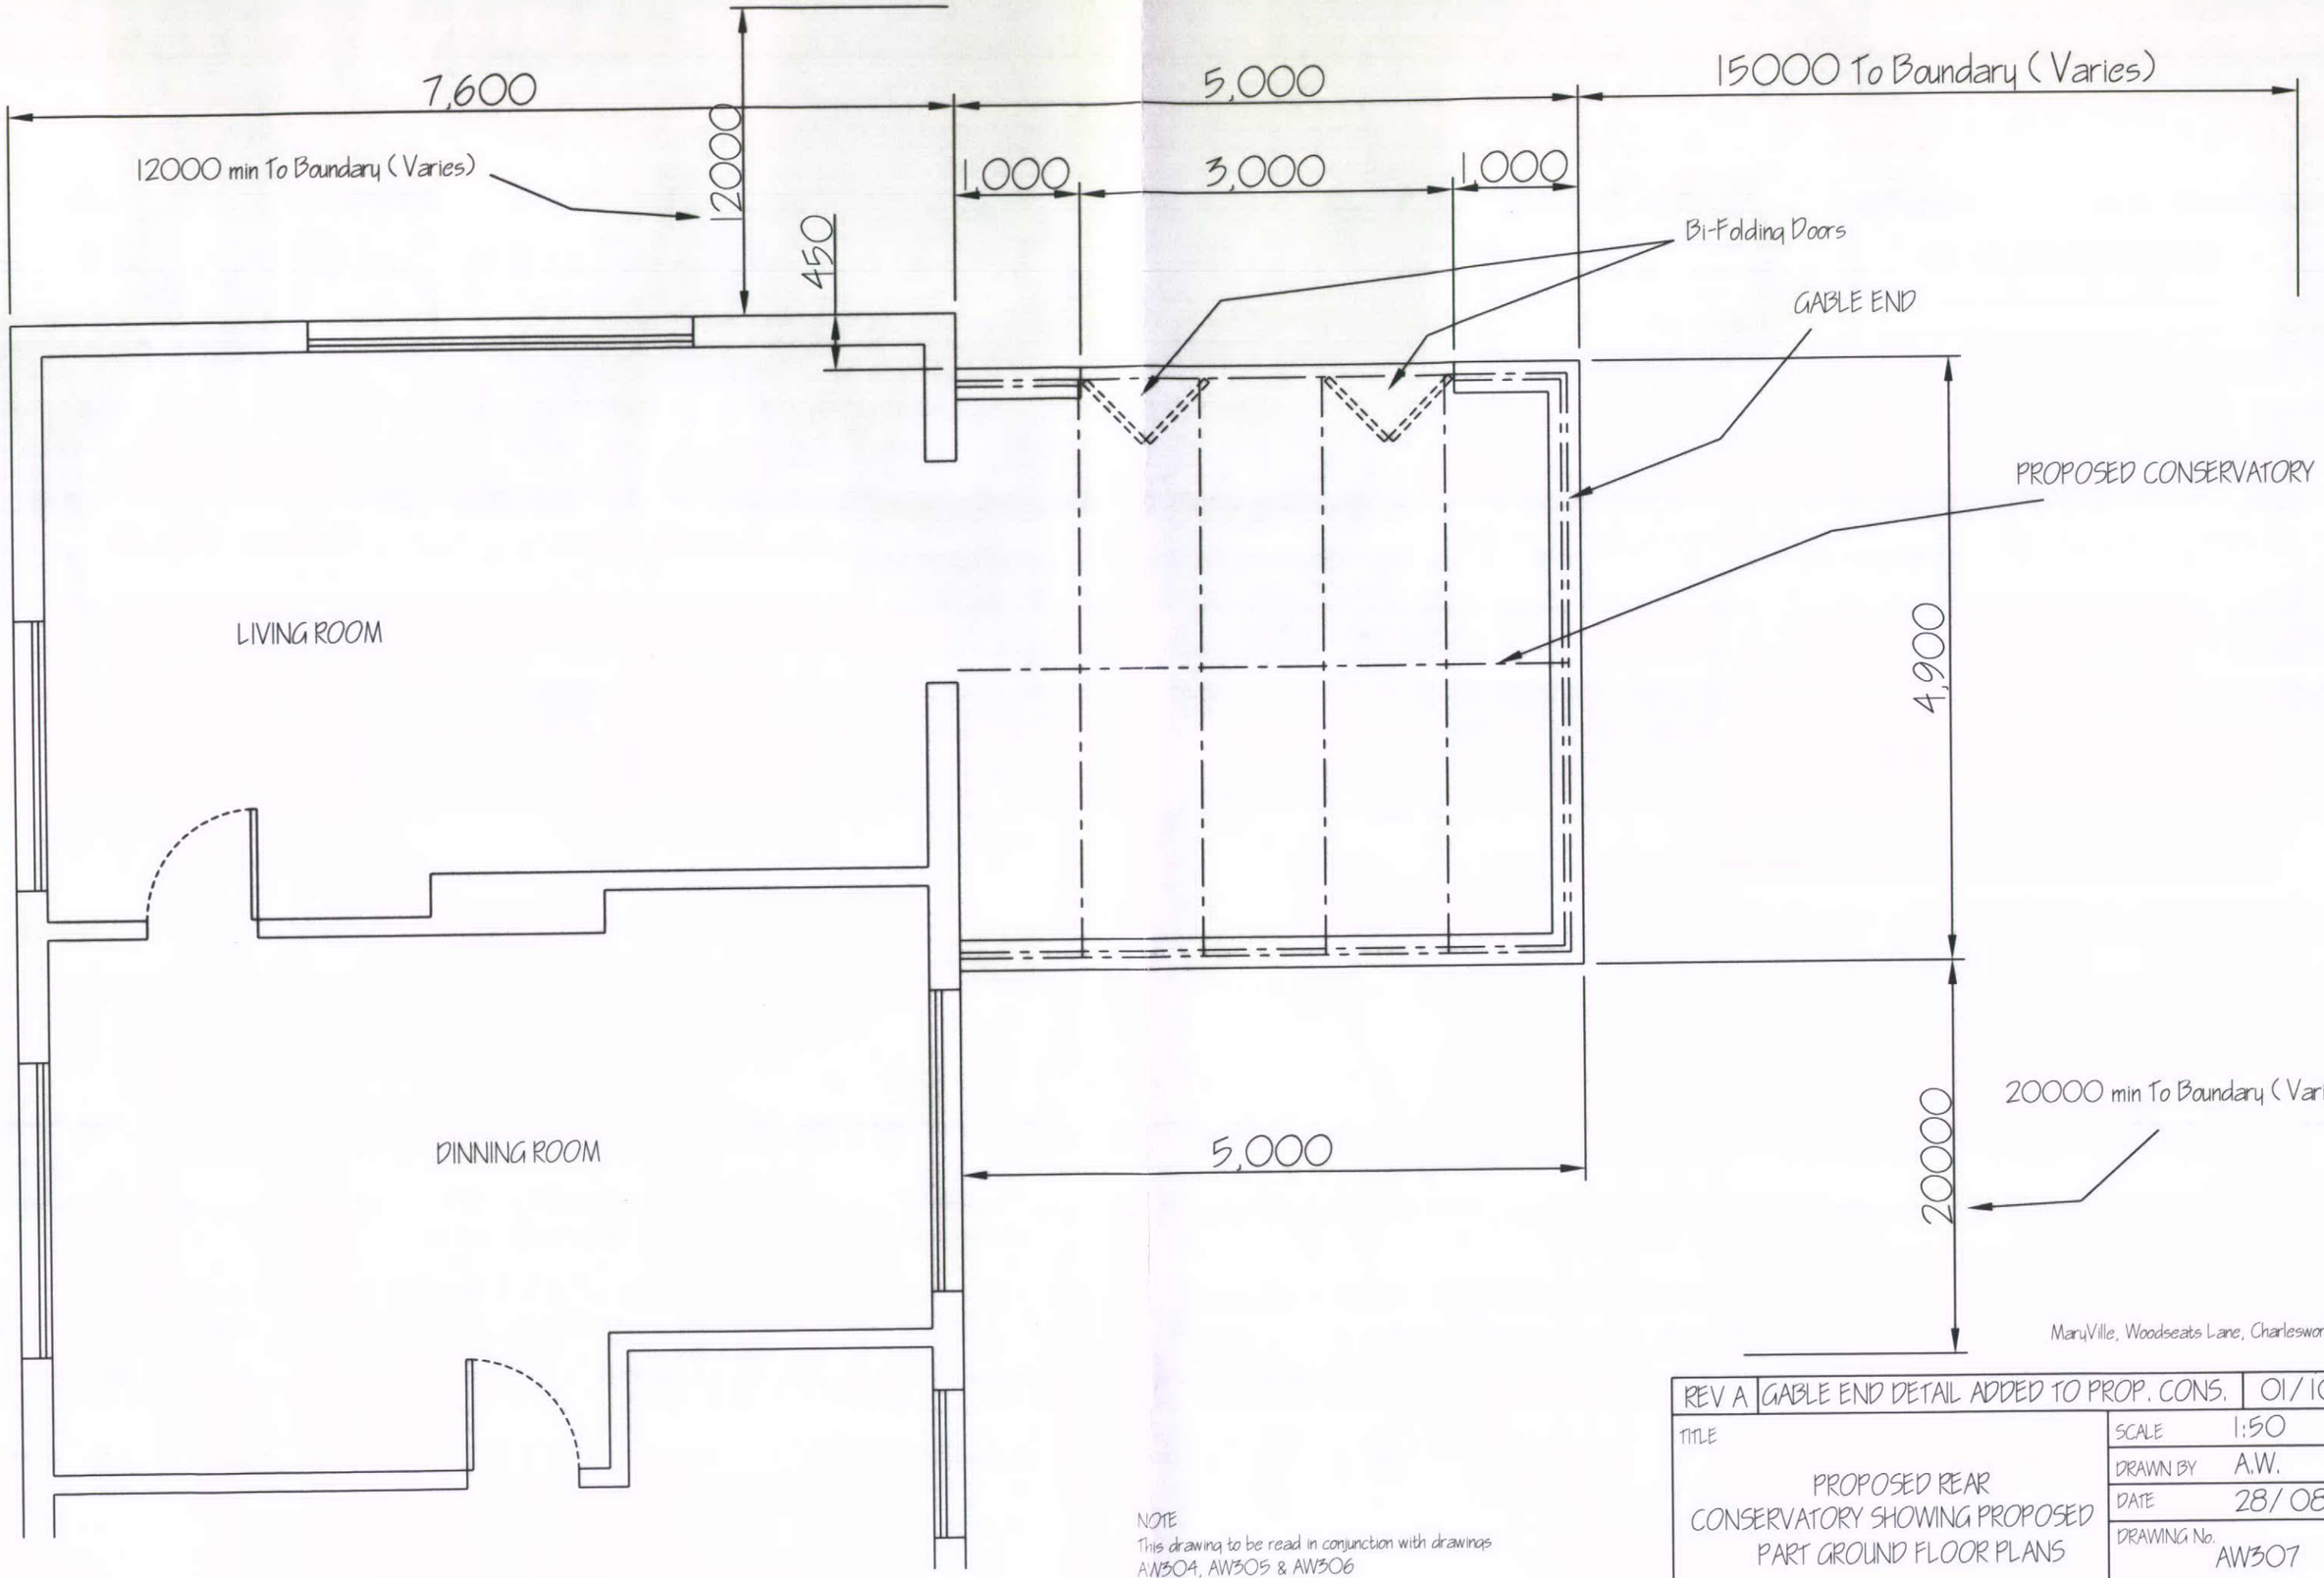


PART GROUND FLOOR PLAN

NOTE
This drawing to be read in conjunction with drawings AW304, AW305 & AW306

Maryville, Woodseats Lane, Charlesworth

REV A	GABLE END DETAIL ADDED TO PROP. CONS.	01/10/12

TITLE

PROPOSED REAR CONSERVATORY SHOWING PROPOSED PART GROUND FLOOR PLANS

SCALE	1:50
DRAWN BY	A.W.
DATE	28/08/12
DRAWING No.	AW307
SHEET	4 OF 4 REV A