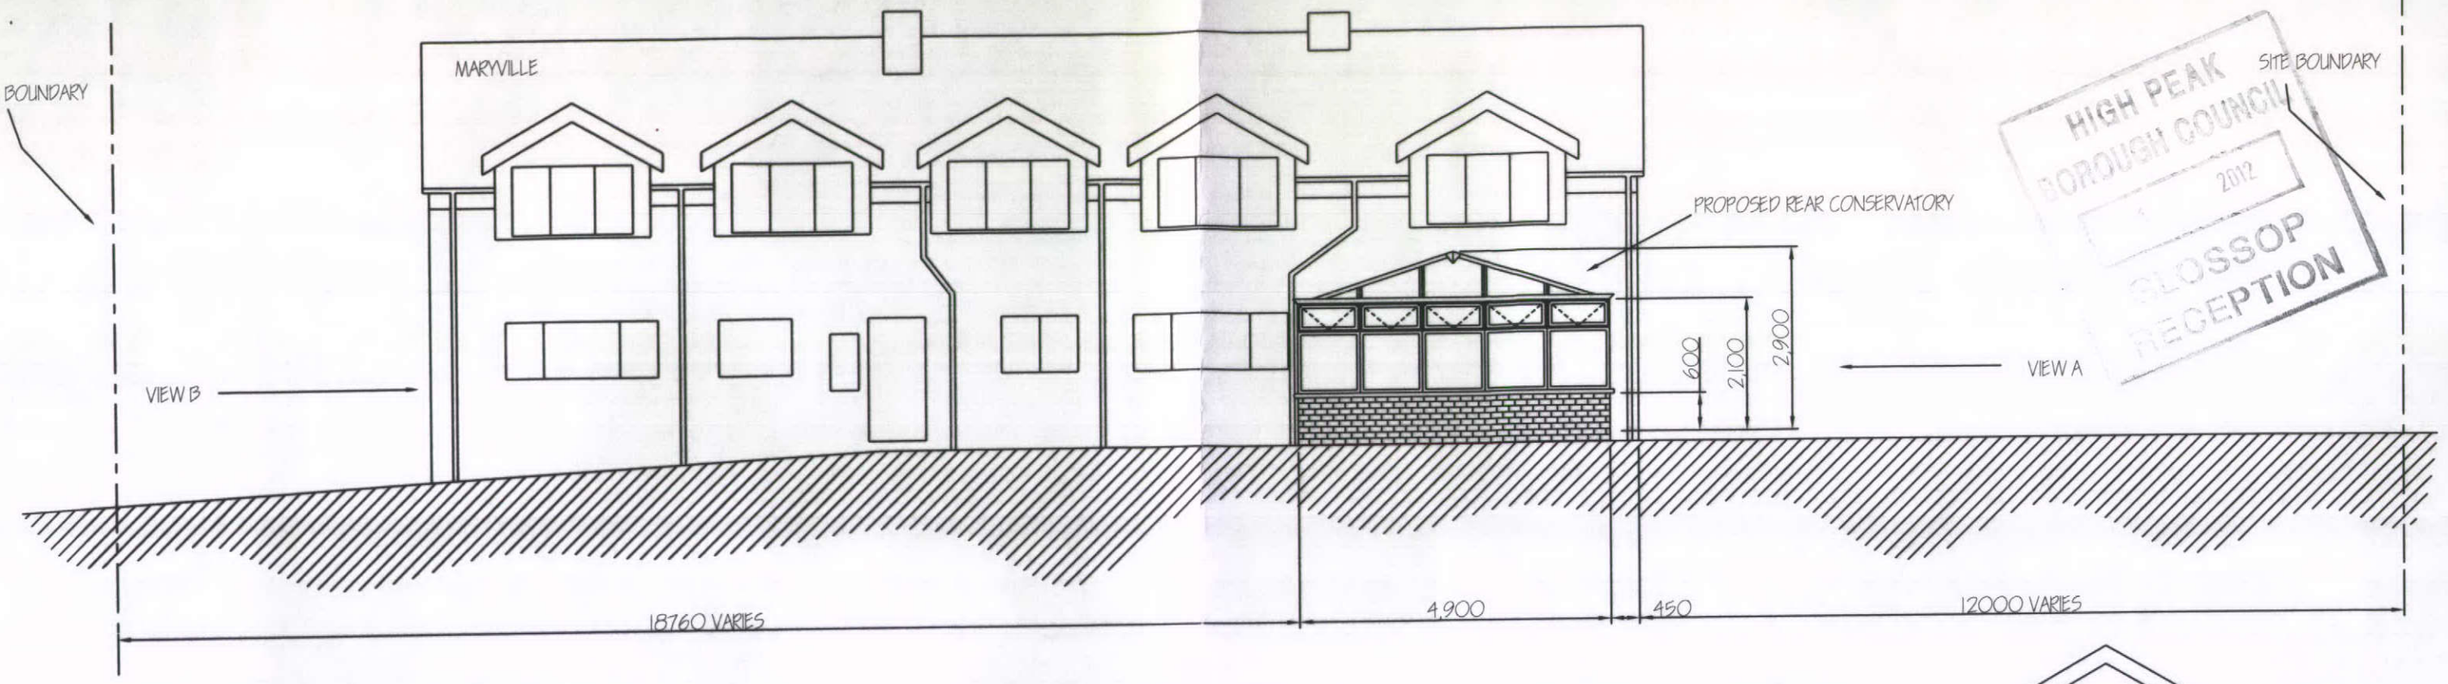

HIGH PEAK BOROUGH COUNCIL
2012
GLOSSOP RECEPTION

PROPOSED REAR ELEVATION

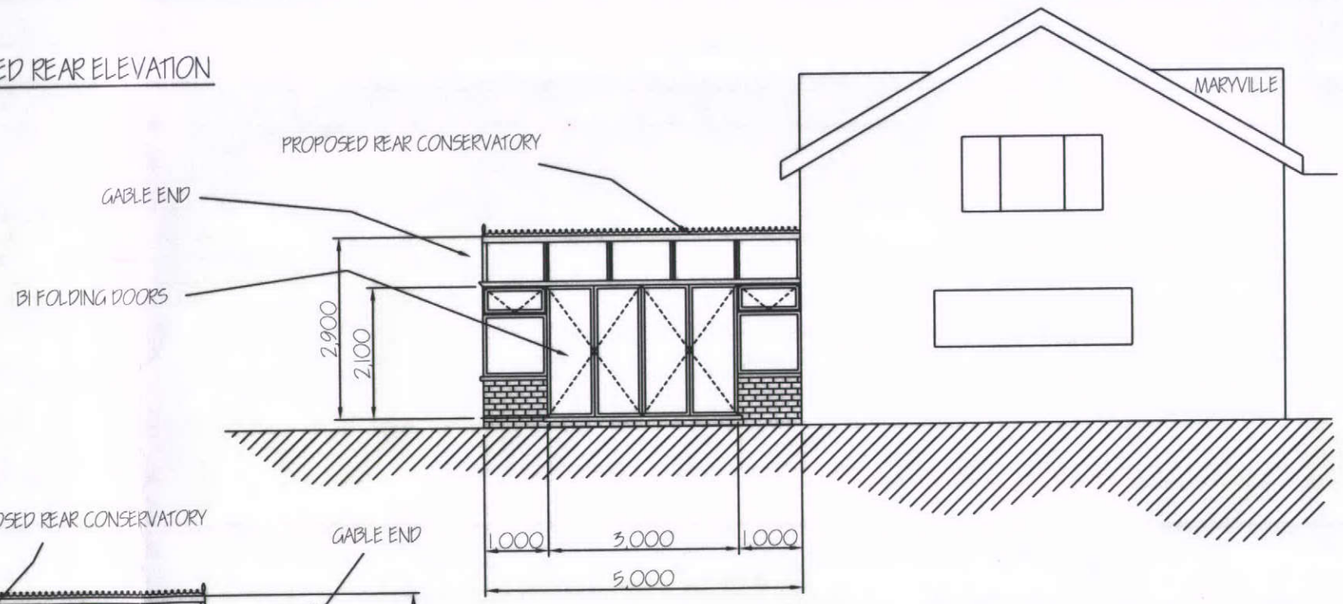

PROPOSED SIDE ELEVATION VIEW A

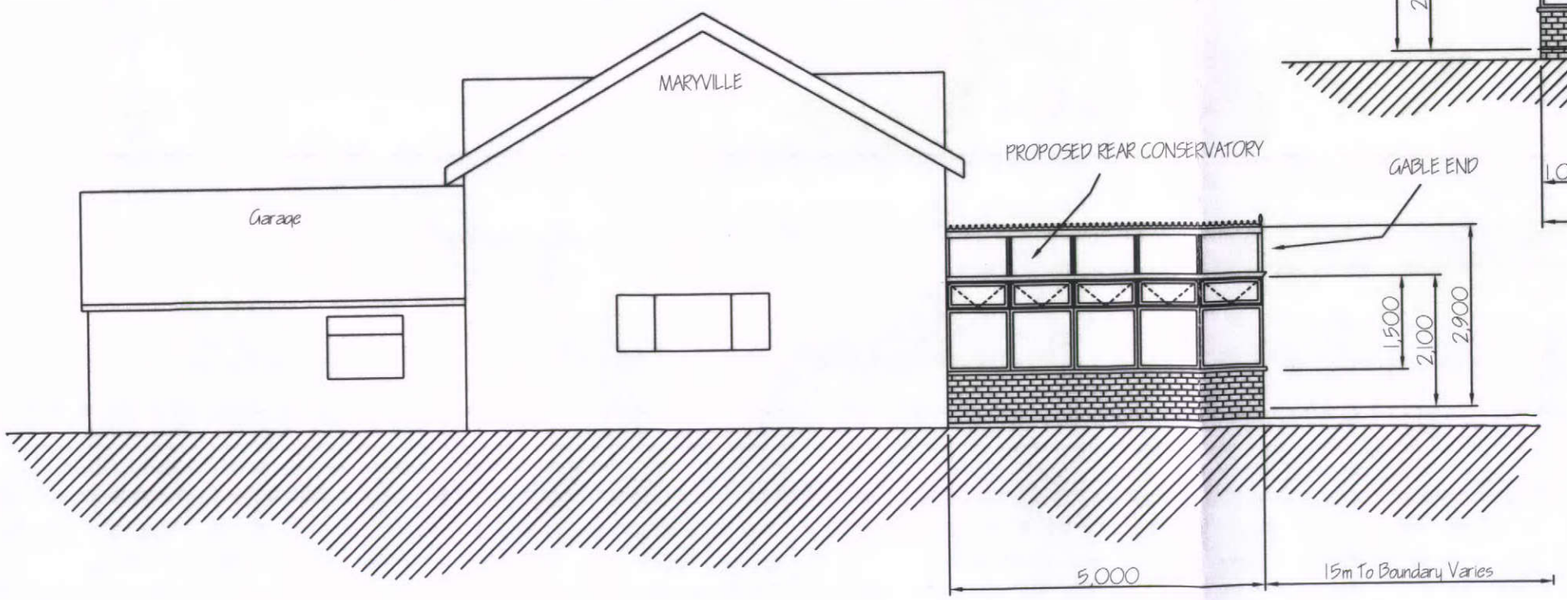

PROPOSED SIDE ELEVATION VIEW B

NOTE
This drawing to be read in conjunction with drawings AW305, AW306 & AW307

Maryville, Woodseats Lane, Charlesworth

REV A	GABLE END DETAIL TO PROP. CONS.	01/10/12
TITLE: PROPOSED REAR CONSERVATORY SHOWING EXISTING ELEVATION DETAILS	SCALE	1:100
	DRAWN BY	A.W.
	DATE	28/08/12
	DRAWING No.	AW304
	SHEET 1 OF 4 REV	A