EXISTING REAR ELEVATION



EXISTING SIDE (WEST) ELEVATION

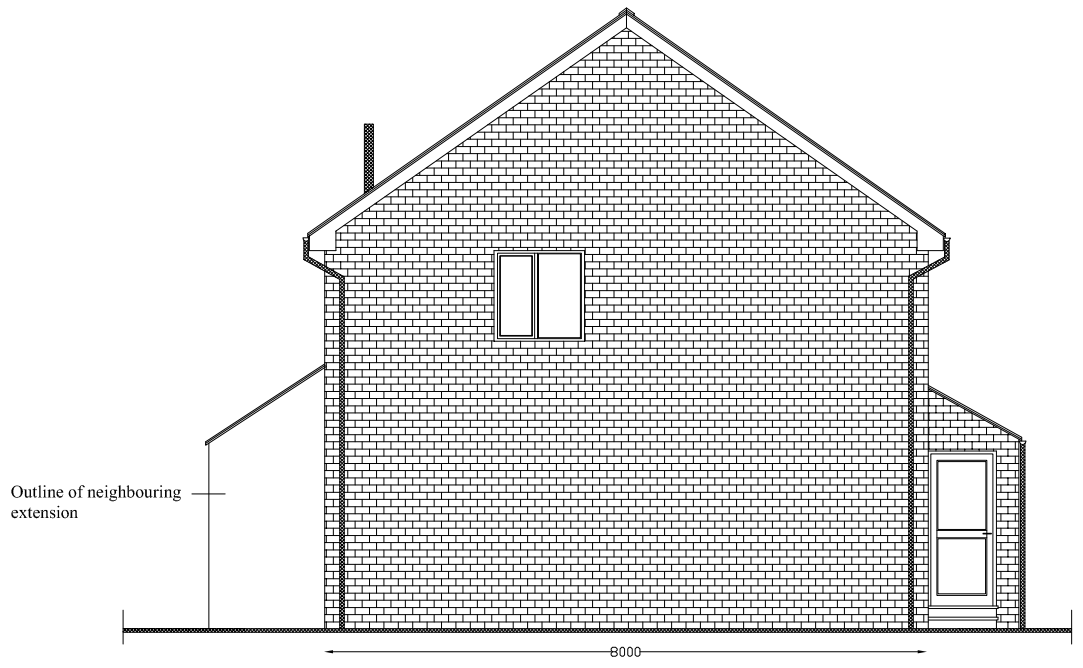

EXISTING FRONT ELEVATION



SCALE 1:100

DRAWING NO. 02