PROPOSED FIRST FLOOR PLAN

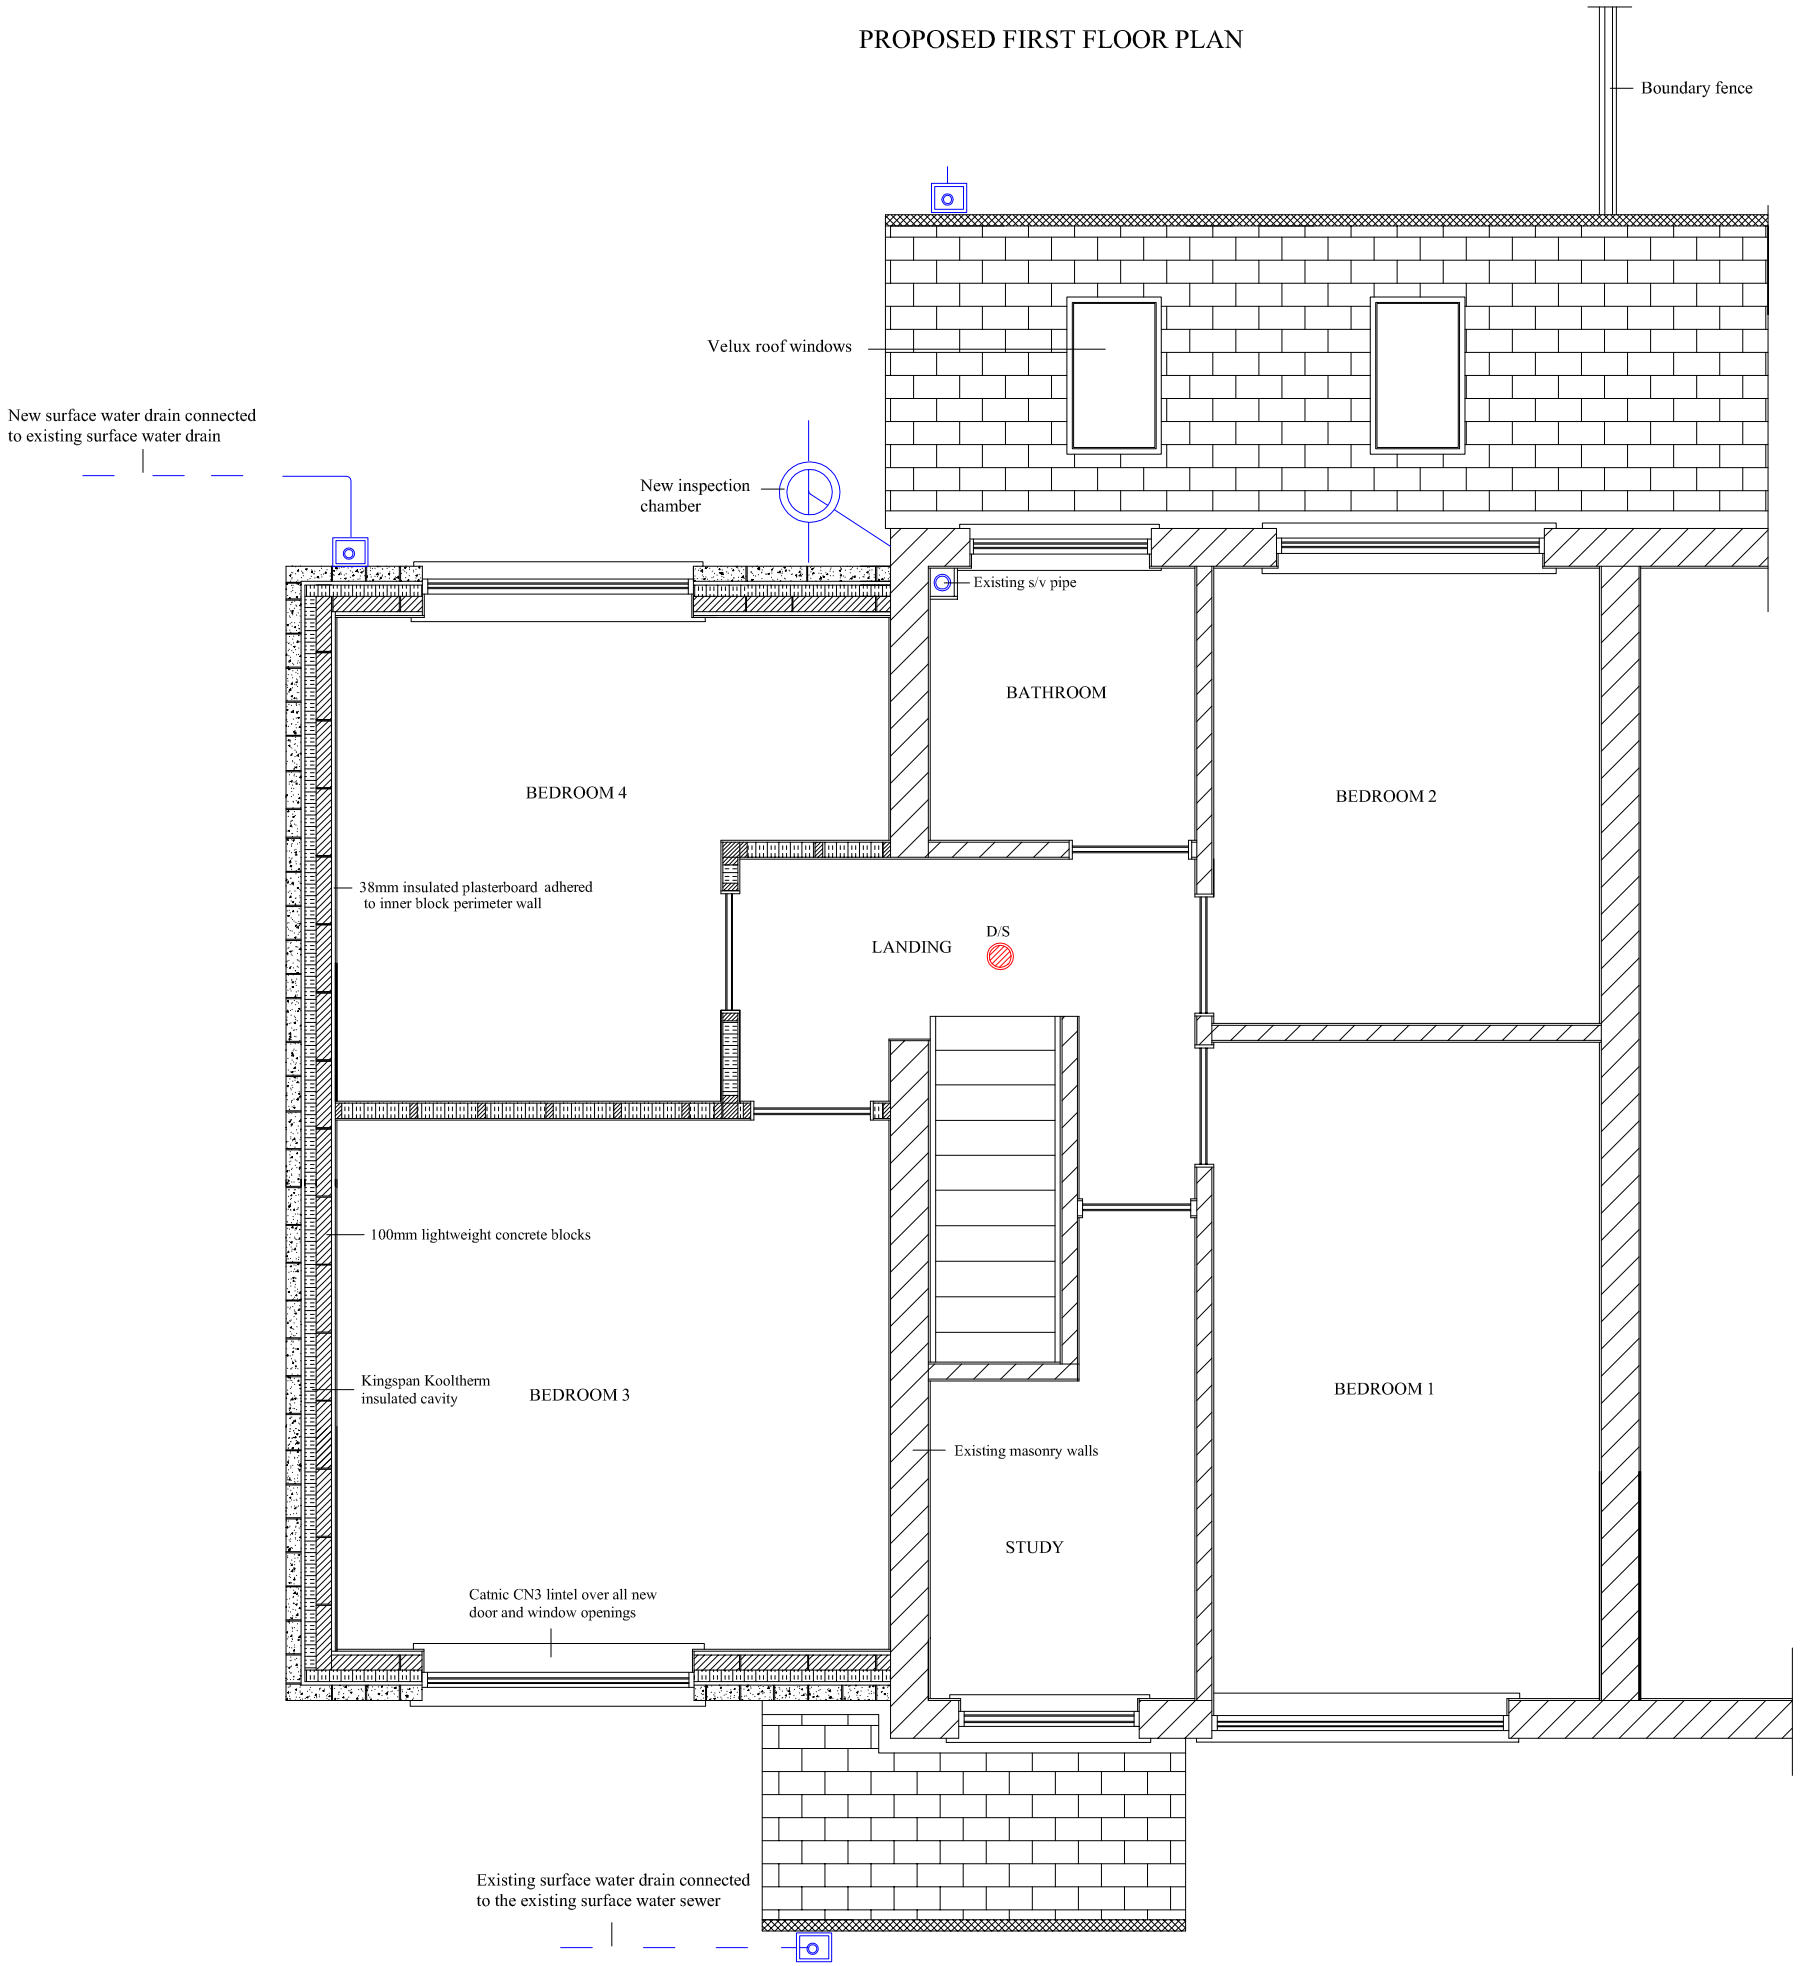

SCALE 1:50

DRAWING NO. 06