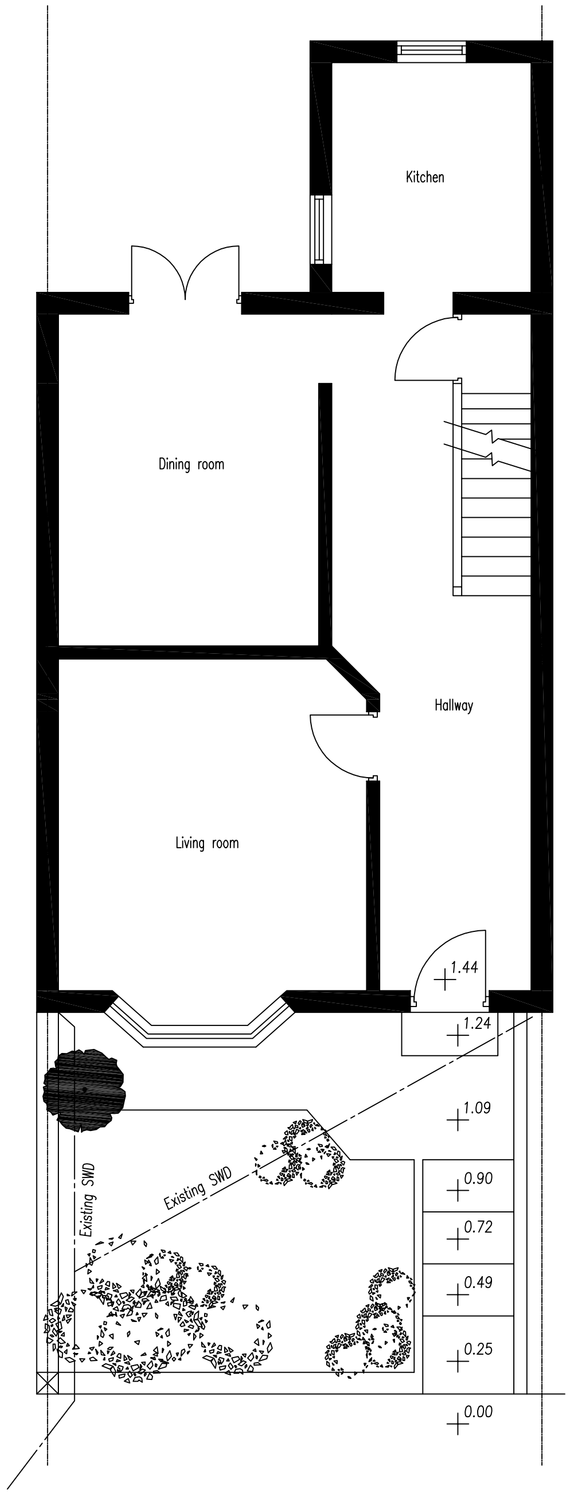

ORIGINAL GARDEN LAYOUT

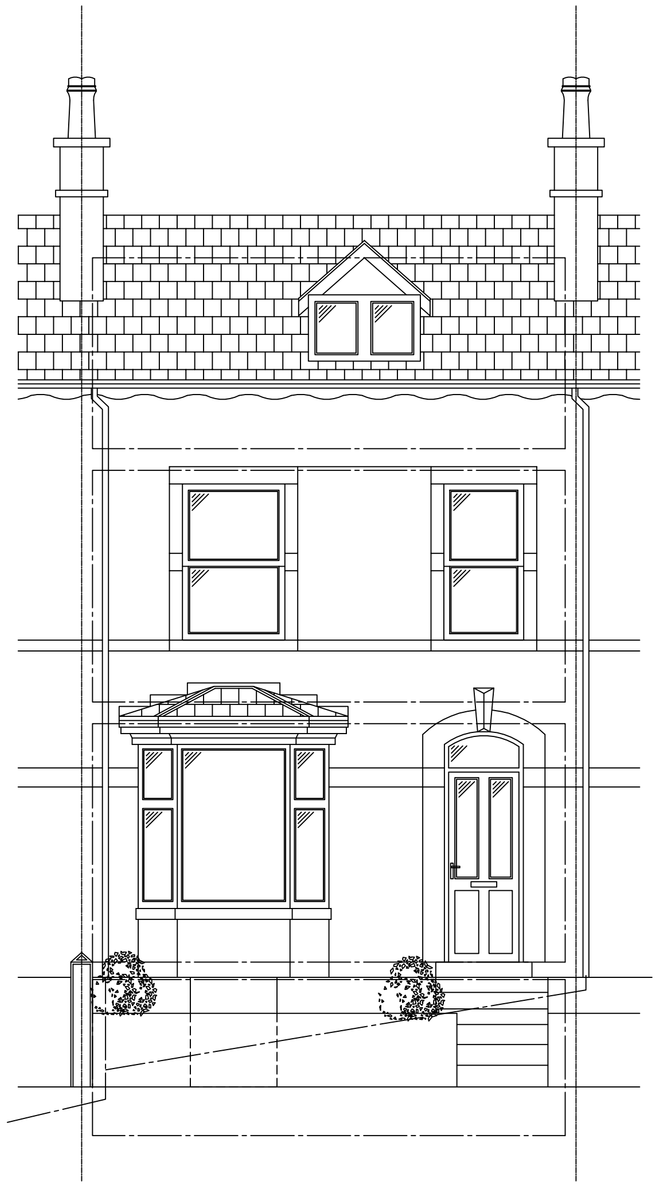

EXISTING FRONT ELEVATION

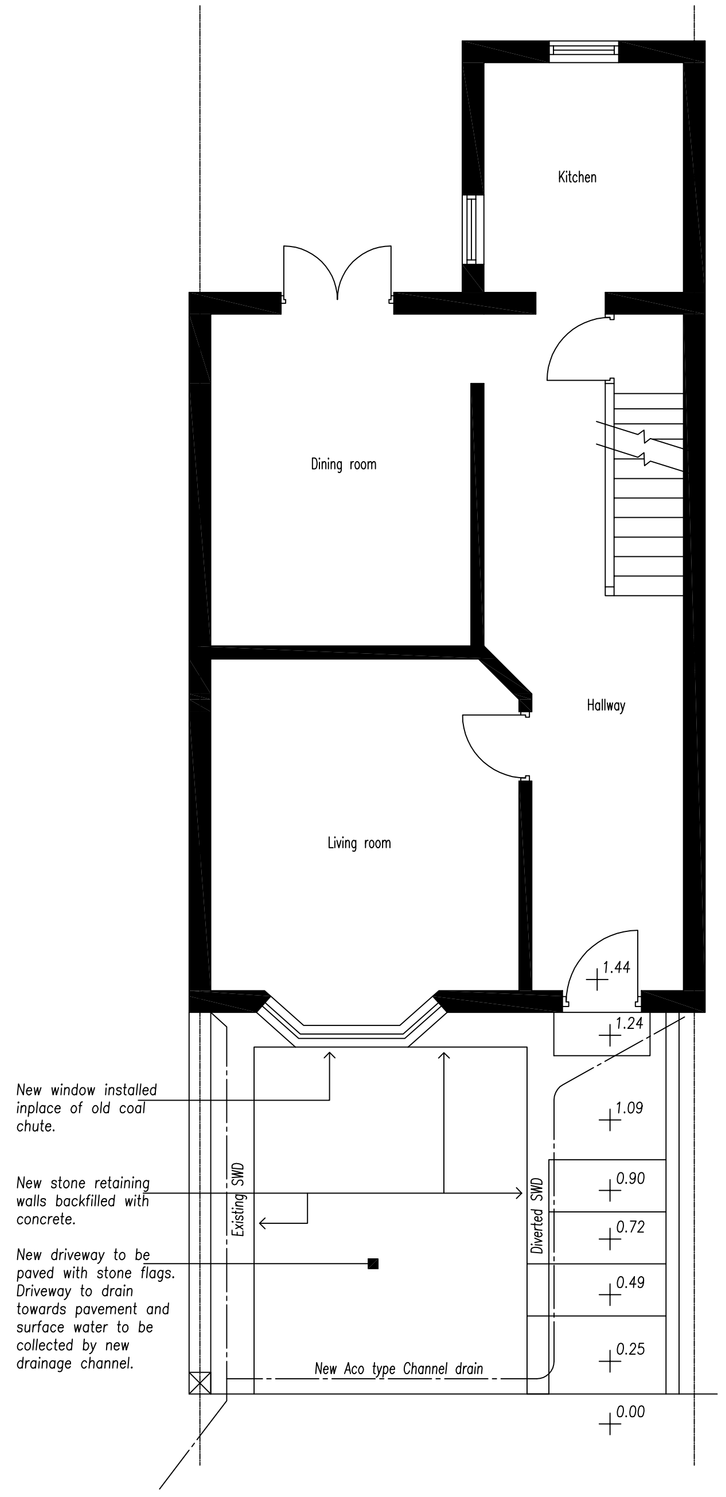

PROPOSED GARDEN LAYOUT

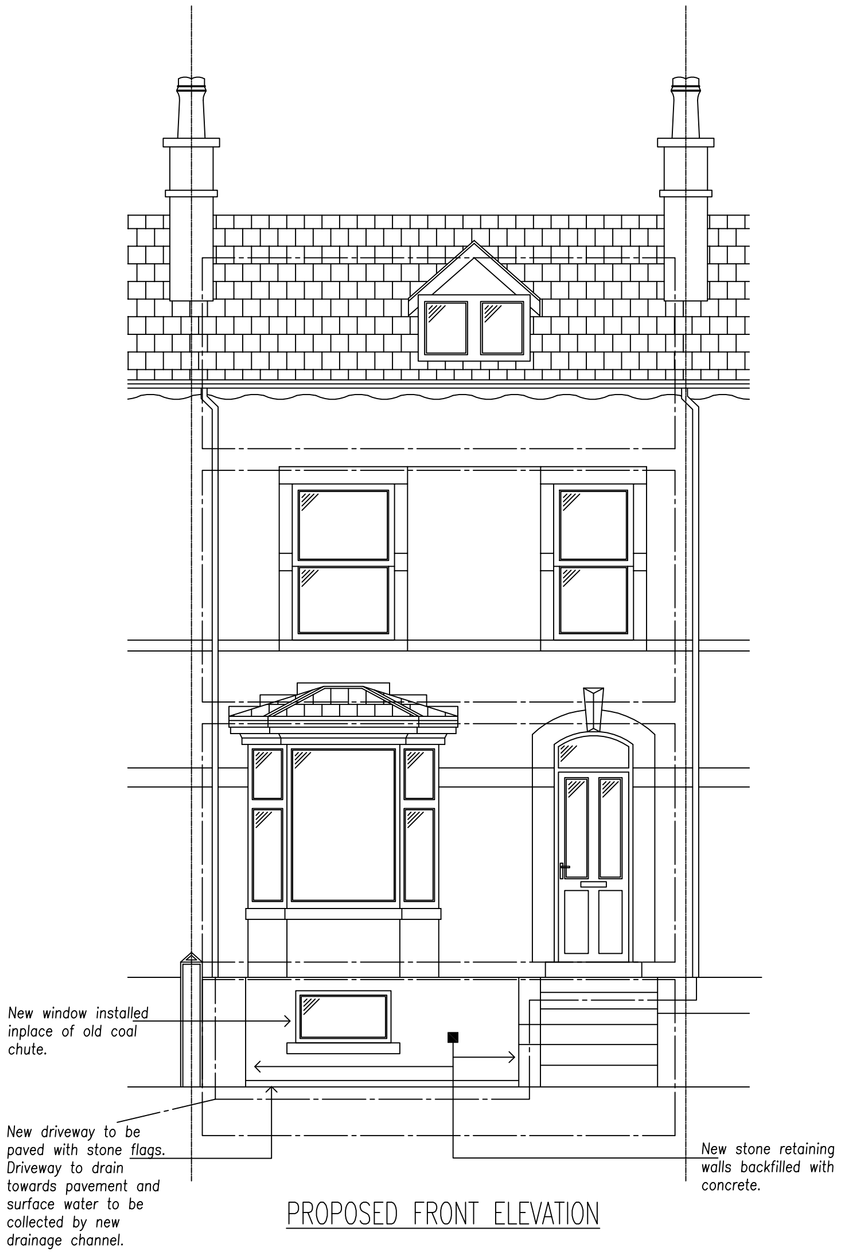

PROPOSED FRONT ELEVATION

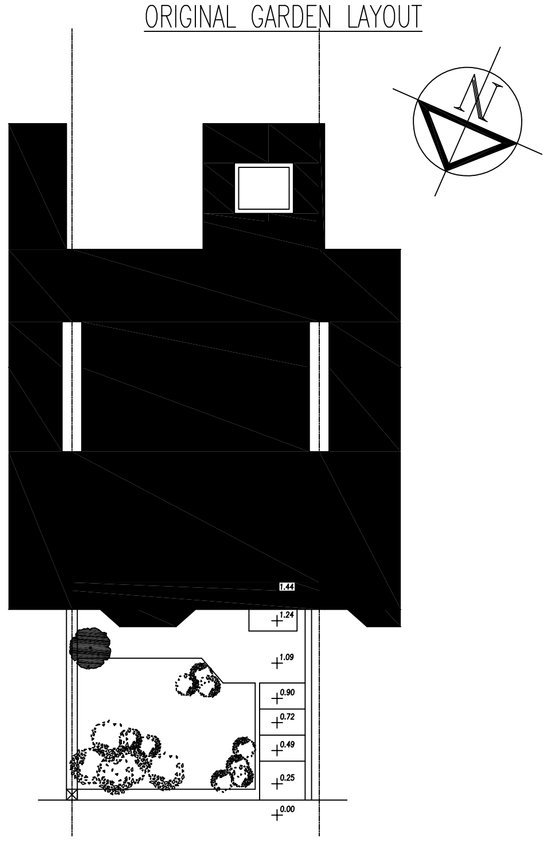

BLOCK PLAN 1:100

1:50 0 1000 2000 3000 4000 5000

1:1 0 10 20 30 40 50 60 70 80 90 100

Rev	Date	Description	By

Amendments

Project: 85 Windsor Road, Buxton

Title: Proposed Driveway Changes

Drawn by	NT	Date	Oct 2012
Scales @ A1 work to figured dimensions only	1:50 @ A1, 1:100 @ A3		

Drawing Number: WR 2012 001

Revision: -