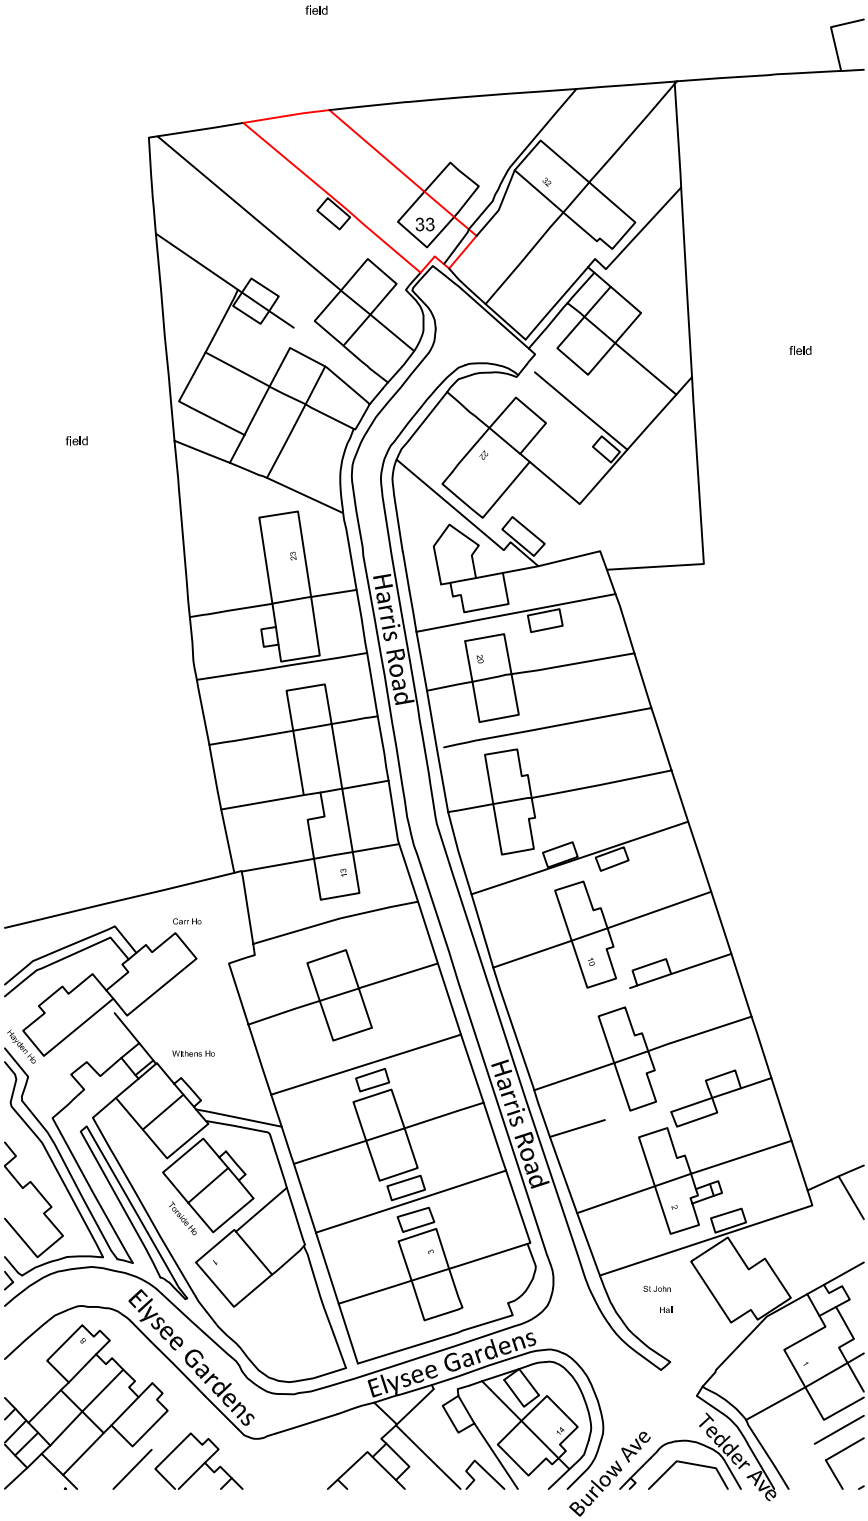

Ordnance Survey (c) Crown Copyright 2012. All rights reserved.
Licence number 100020449

North

065 01 LP Location plan

Scale 1:1250

Property address:
33 Harris Road, Buxton SK17 9JS

Bar scale for drawings marked 1:1250

0 10 20 30 40 50 60 70 80 90 100m