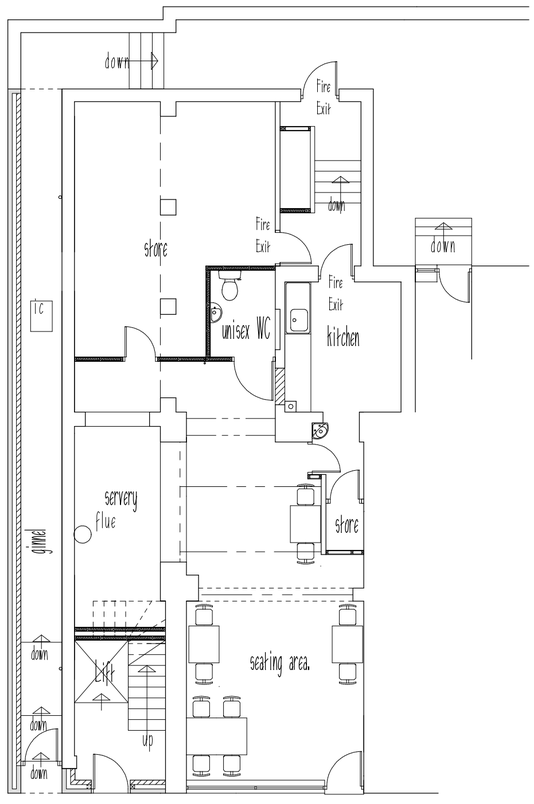

Proposed ground floor plan.

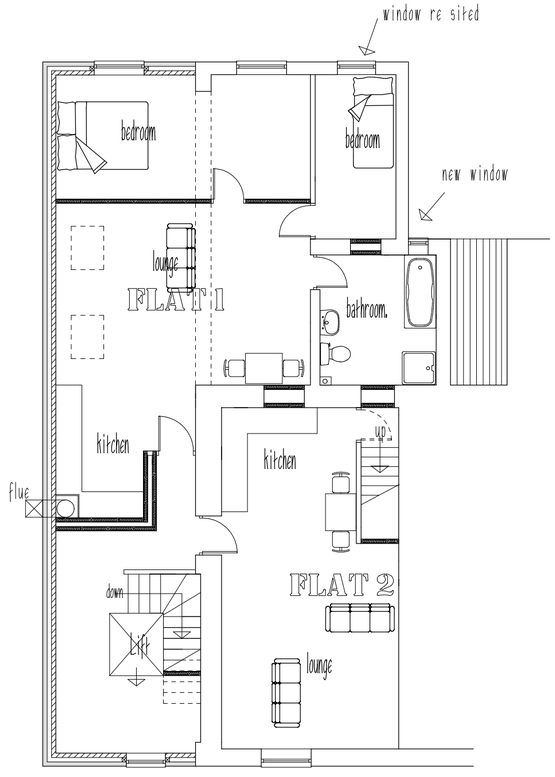

Proposed first floor plan.

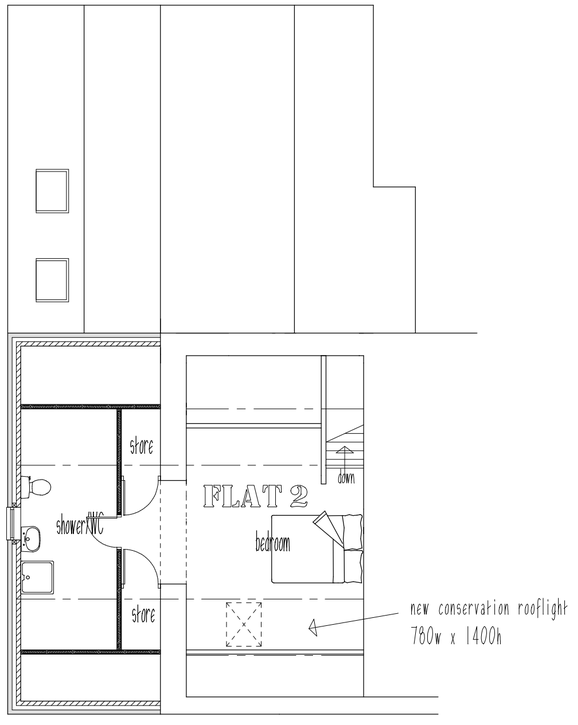

Proposed second floor plan.

THIS DRAWING IS NOT TO BE COPIED
OR REPRODUCED
WITHOUT THE PRIOR WRITTEN
CONSENT OF PLANMART LTD.

PLANMART

Client:

Mr. F. Yarasir,

Project:

Proposed two storey side extension, new shop front to takeaway and conversion of first and second floor into two lettable flats.

Title:

Proposed plans

Scale: 1:100 A2 sheet.

Drawn:	Date:
MH	Mar 2012.
Project no.: 2430	Drawing no.: 2430-4

PLANMART LIMITED
53A High St. West, Glossop,
Derbyshire SK13 8AZ.
Tel: 01457 863153 E mail: planmart@btconnect.com