PROPOSED FRONT ELEVATION



PROPOSED CONVERSION

PROPOSED SIDE (SOUTH) ELEVATION



PROPOSED CONVERSION

PROPOSED REAR ELEVATION

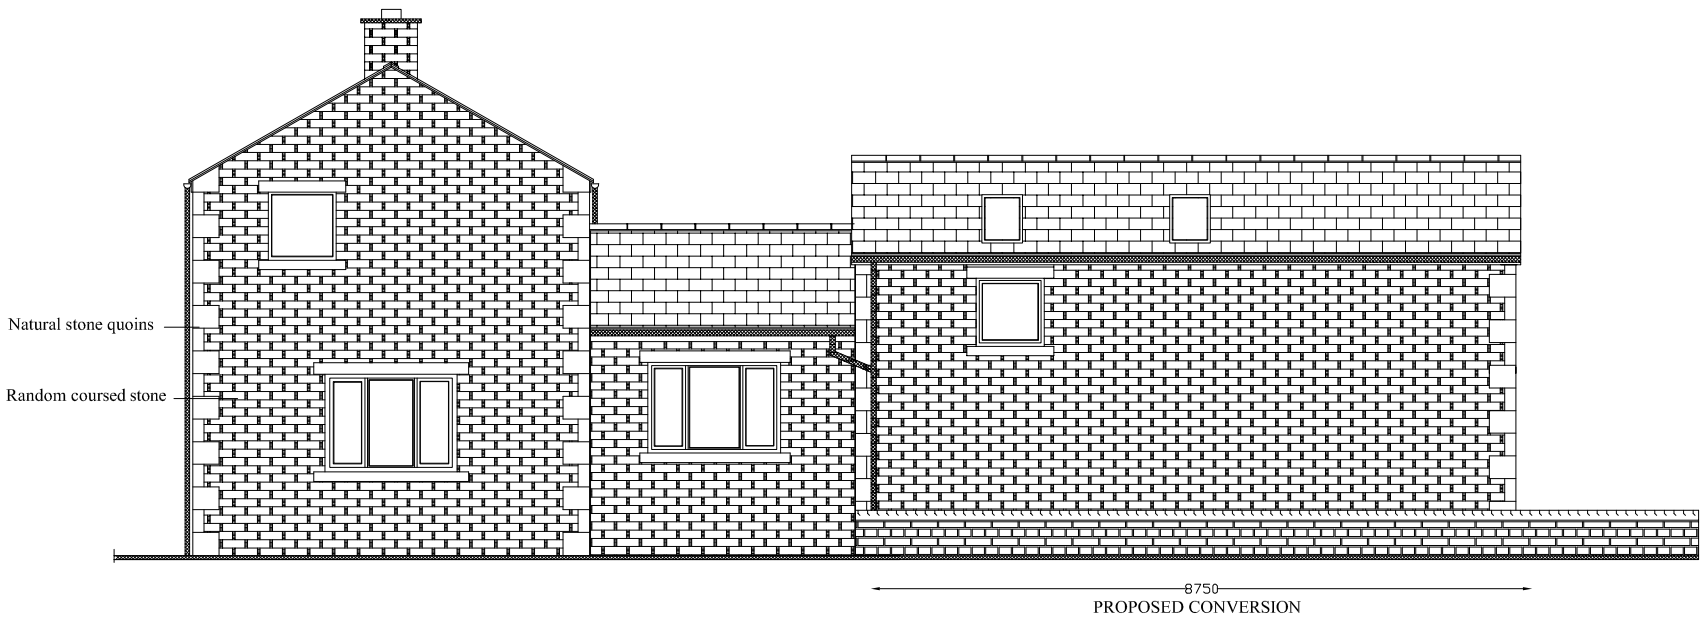

PROPOSED CONVERSION

PROPOSED SECTION THROUGH CONVERSION

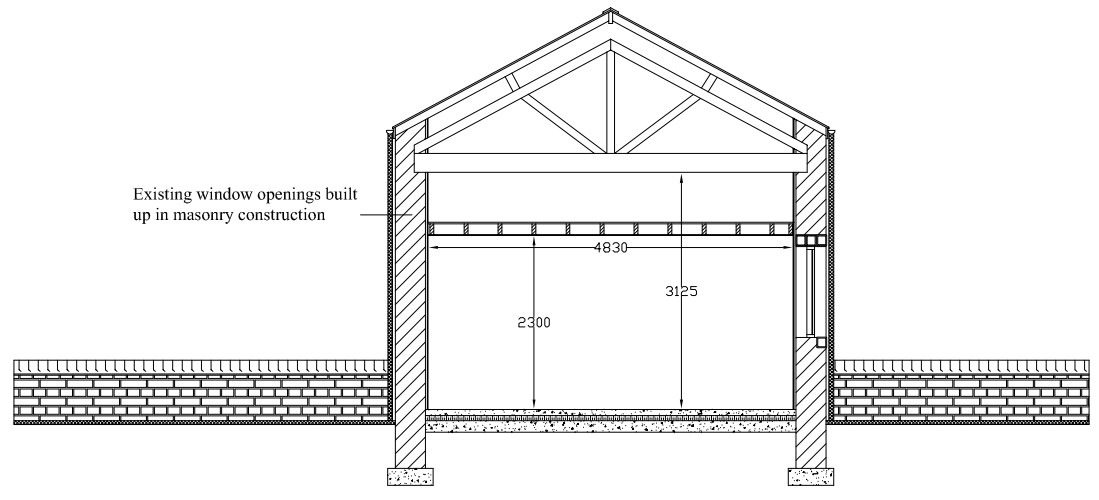

SCALE 1:100

DRAWING NO. 03 C