LOCATION PLAN

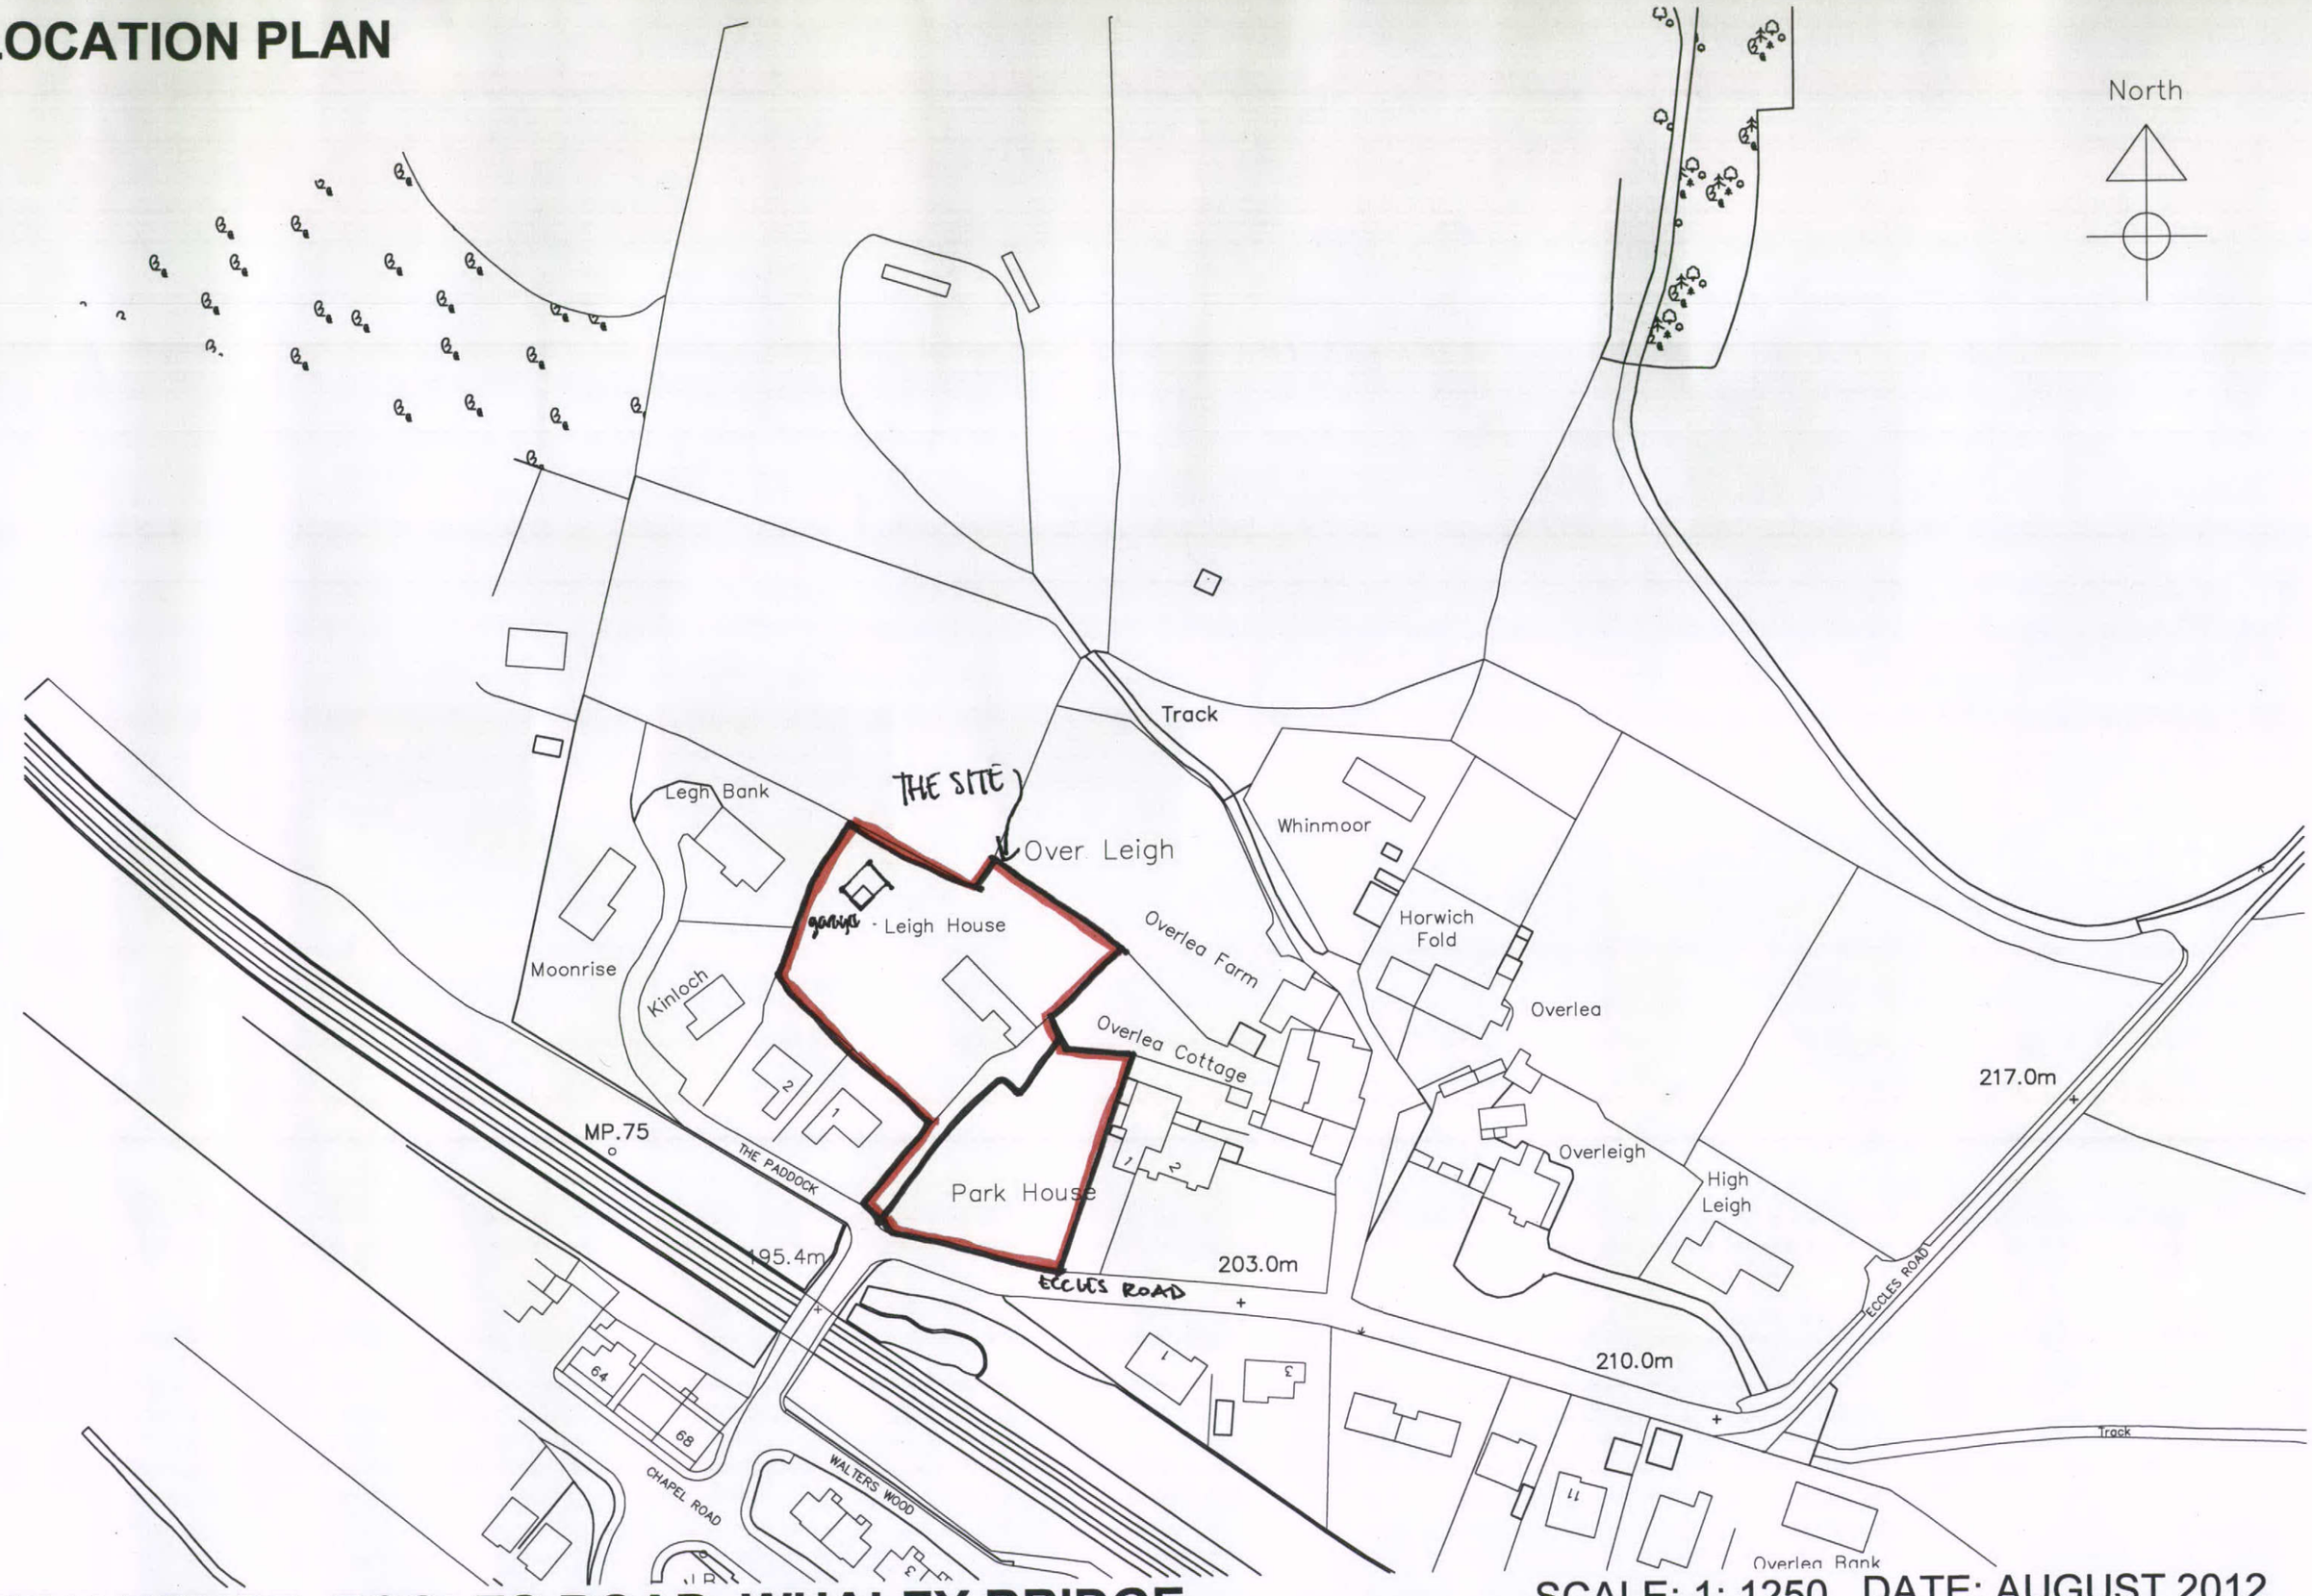

LEIGH HOUSE, ECCLES ROAD, WHALEY BRIDGE

SCALE: 1: 1250 DATE: AUGUST 2012