SITE PLAN

HPK/2012/0608

01 NOV 2012

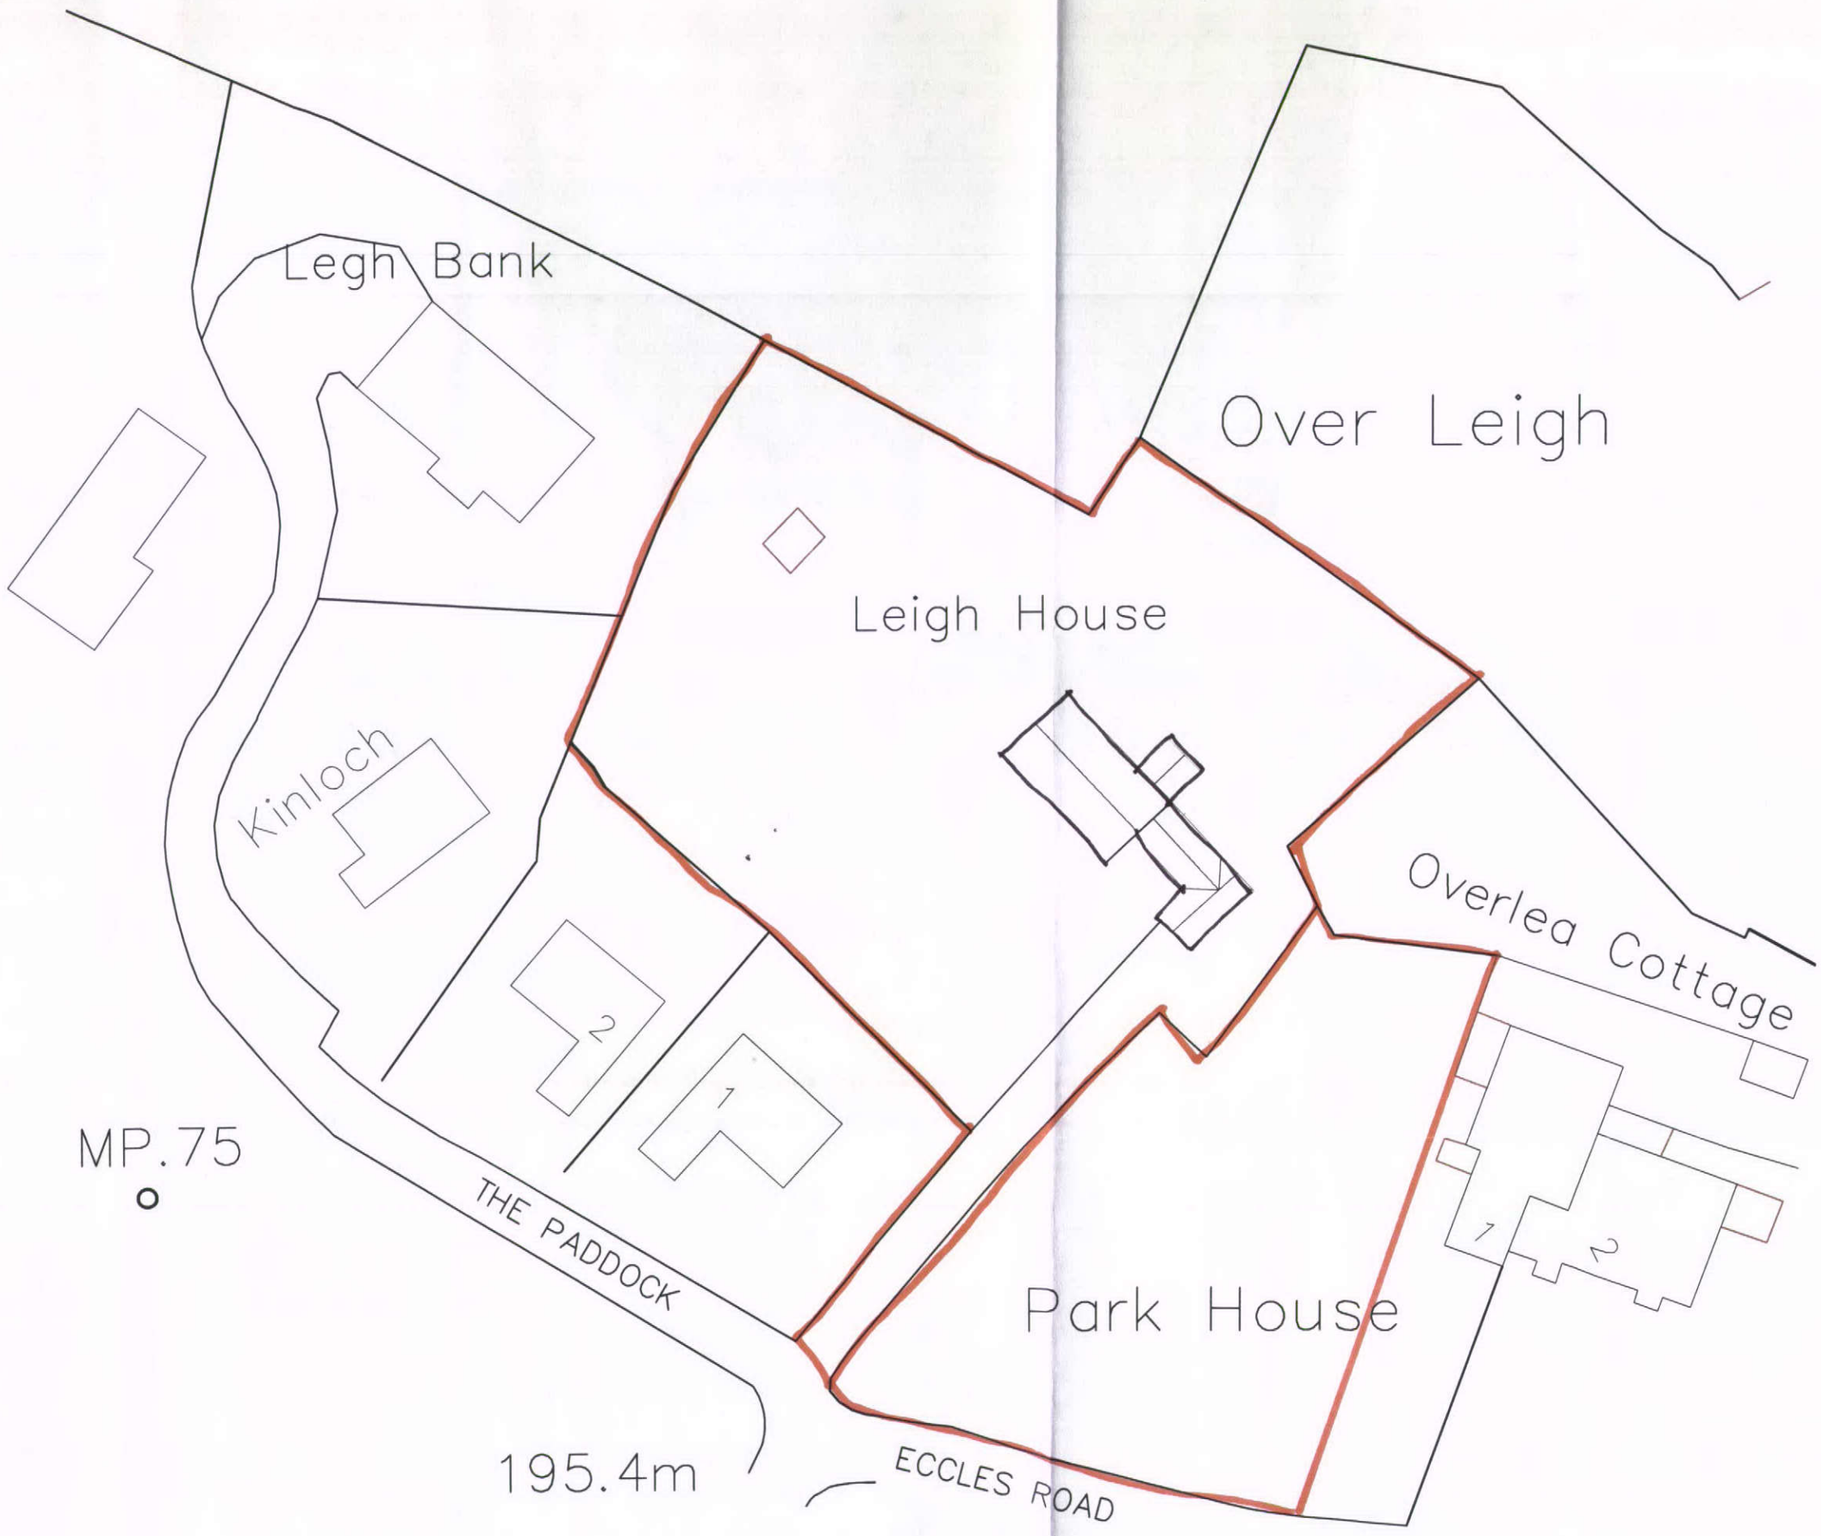

LEIGH HOUSE, ECCLES ROAD, WHALEY BRIDGE

SCALE: 1: 500 DATE: OCTOBER 2012