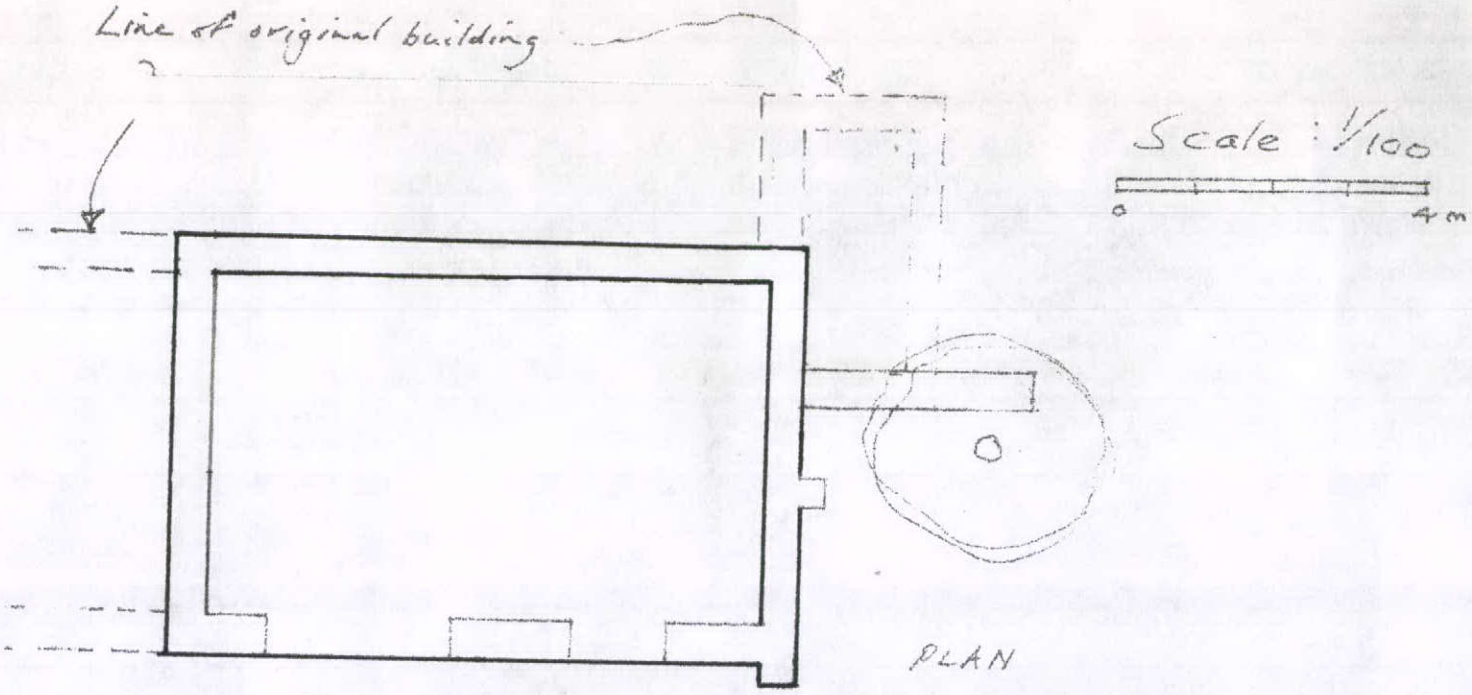
Line of original building
Scale : 1/100
0
4 m
PLAN

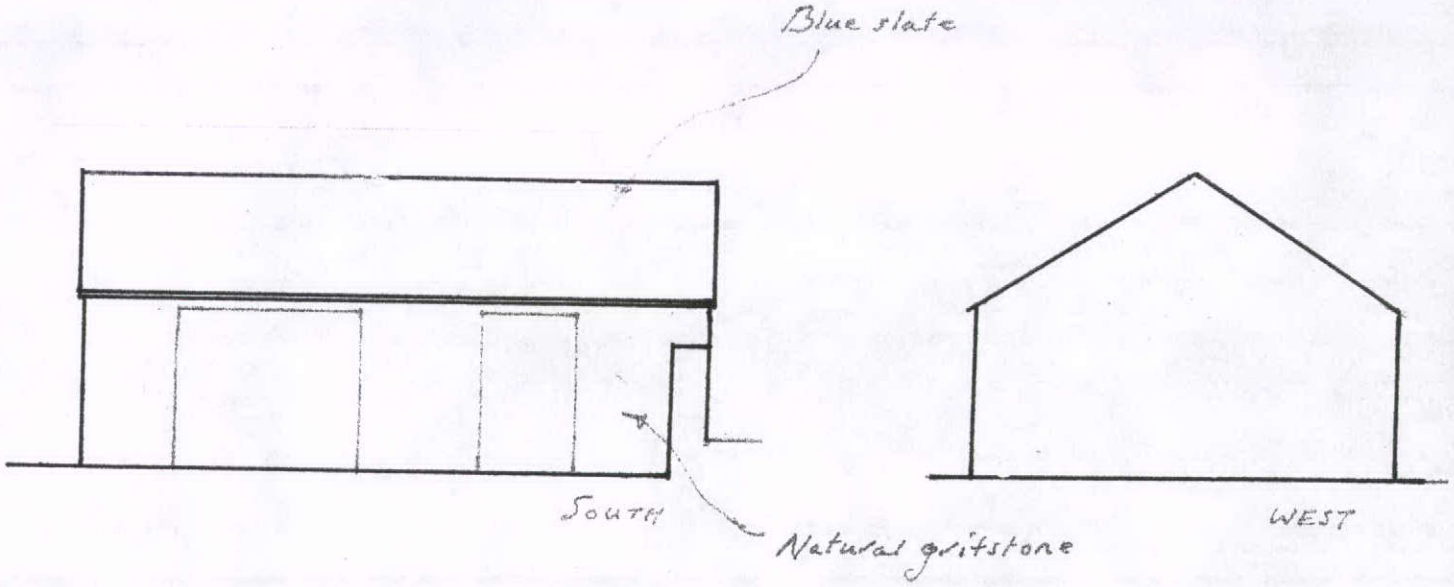
Blue slate
SOUTH
WEST
Natural gritstone

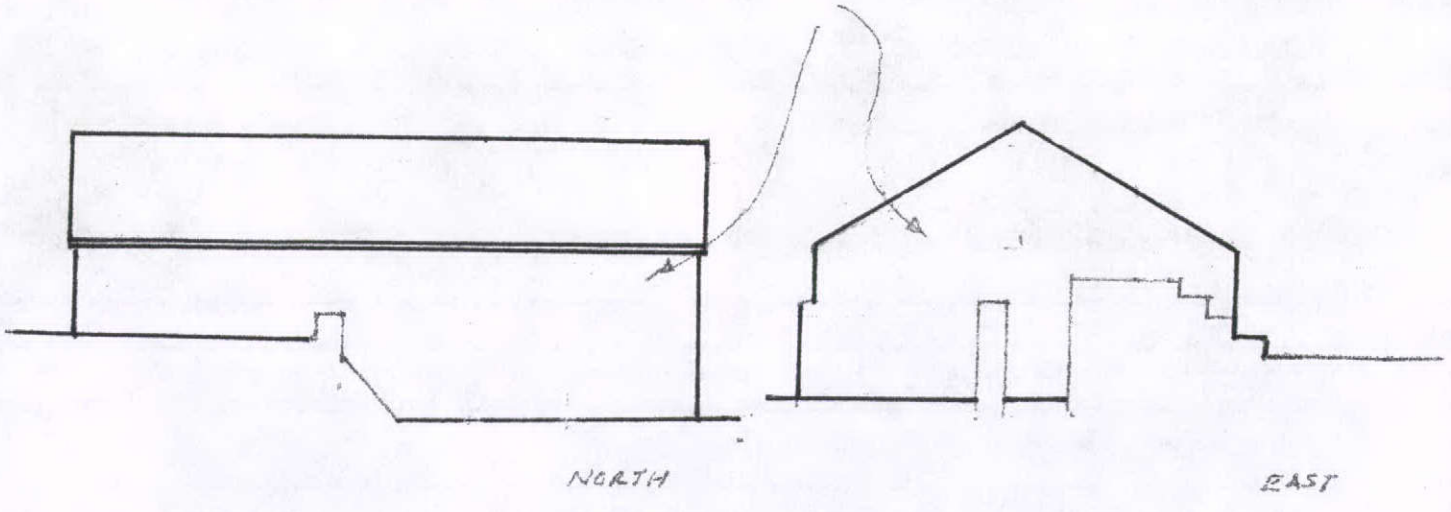
NORTH
EAST

DRAWING V.1.C