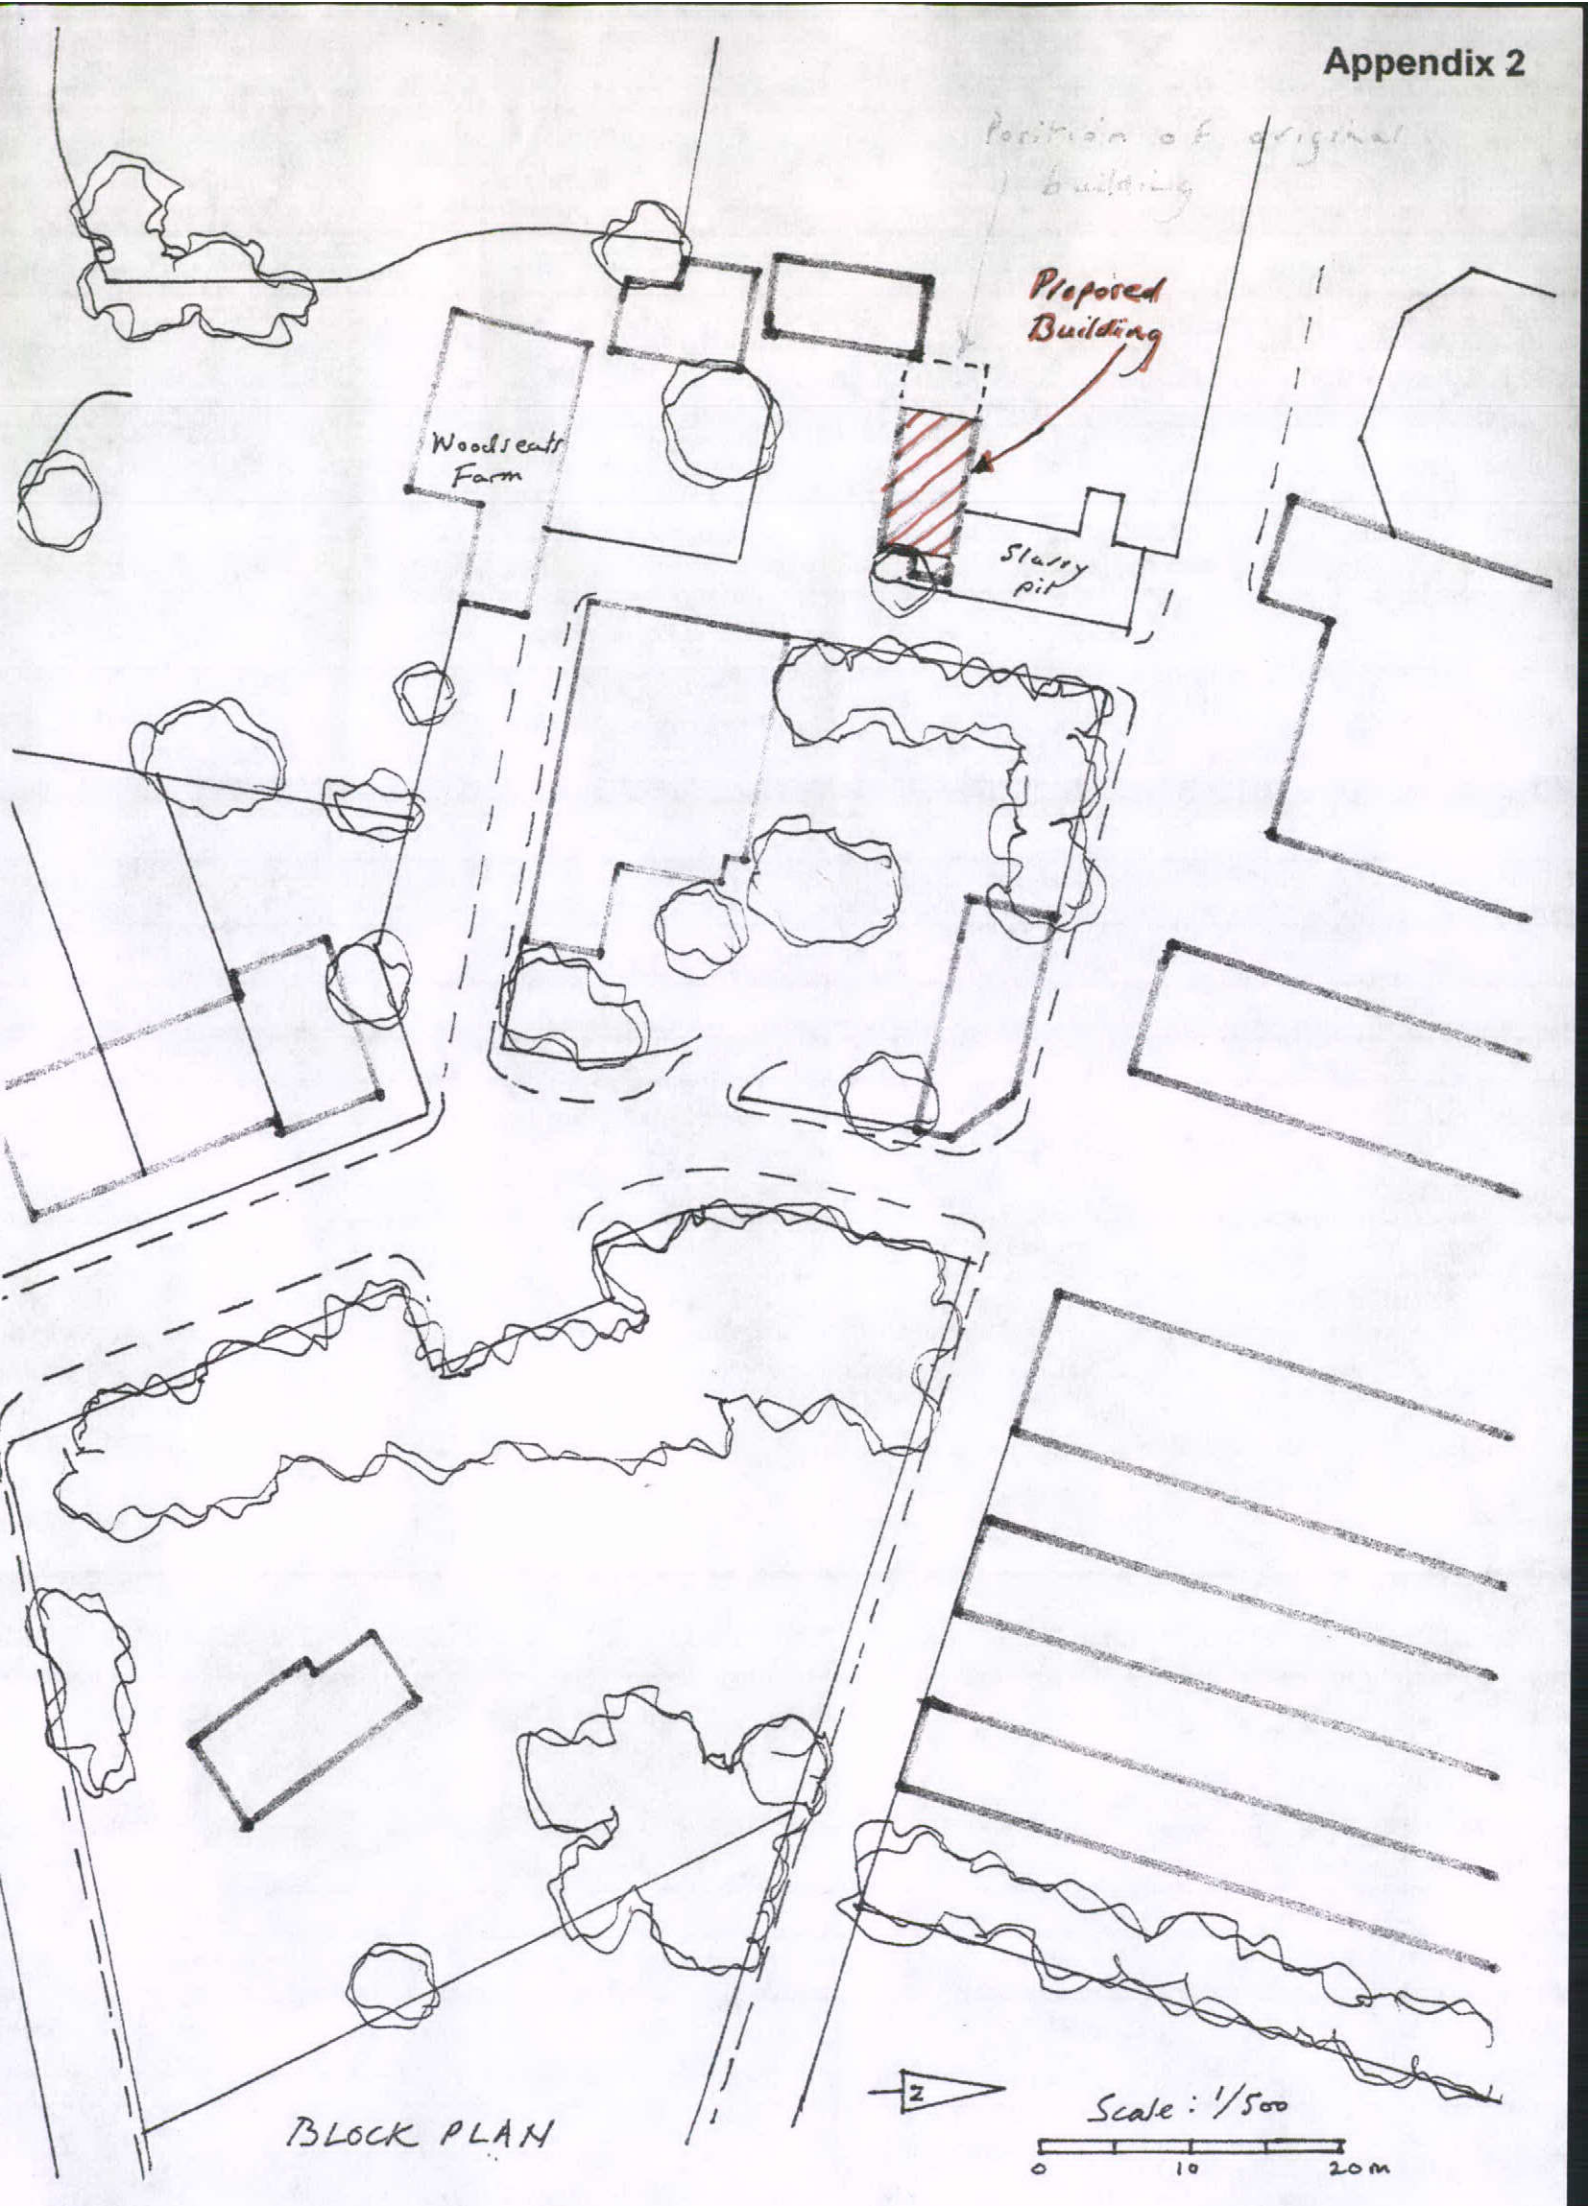
Position of original building
Proposed Building
Woodseats Farm
Slurry pit
N
Scale : 1/500
0
10
20m

BLOCK PLAN