HPK/2012/0608

01 NOV 2012

EXISTING FIRST FLOOR PLAN

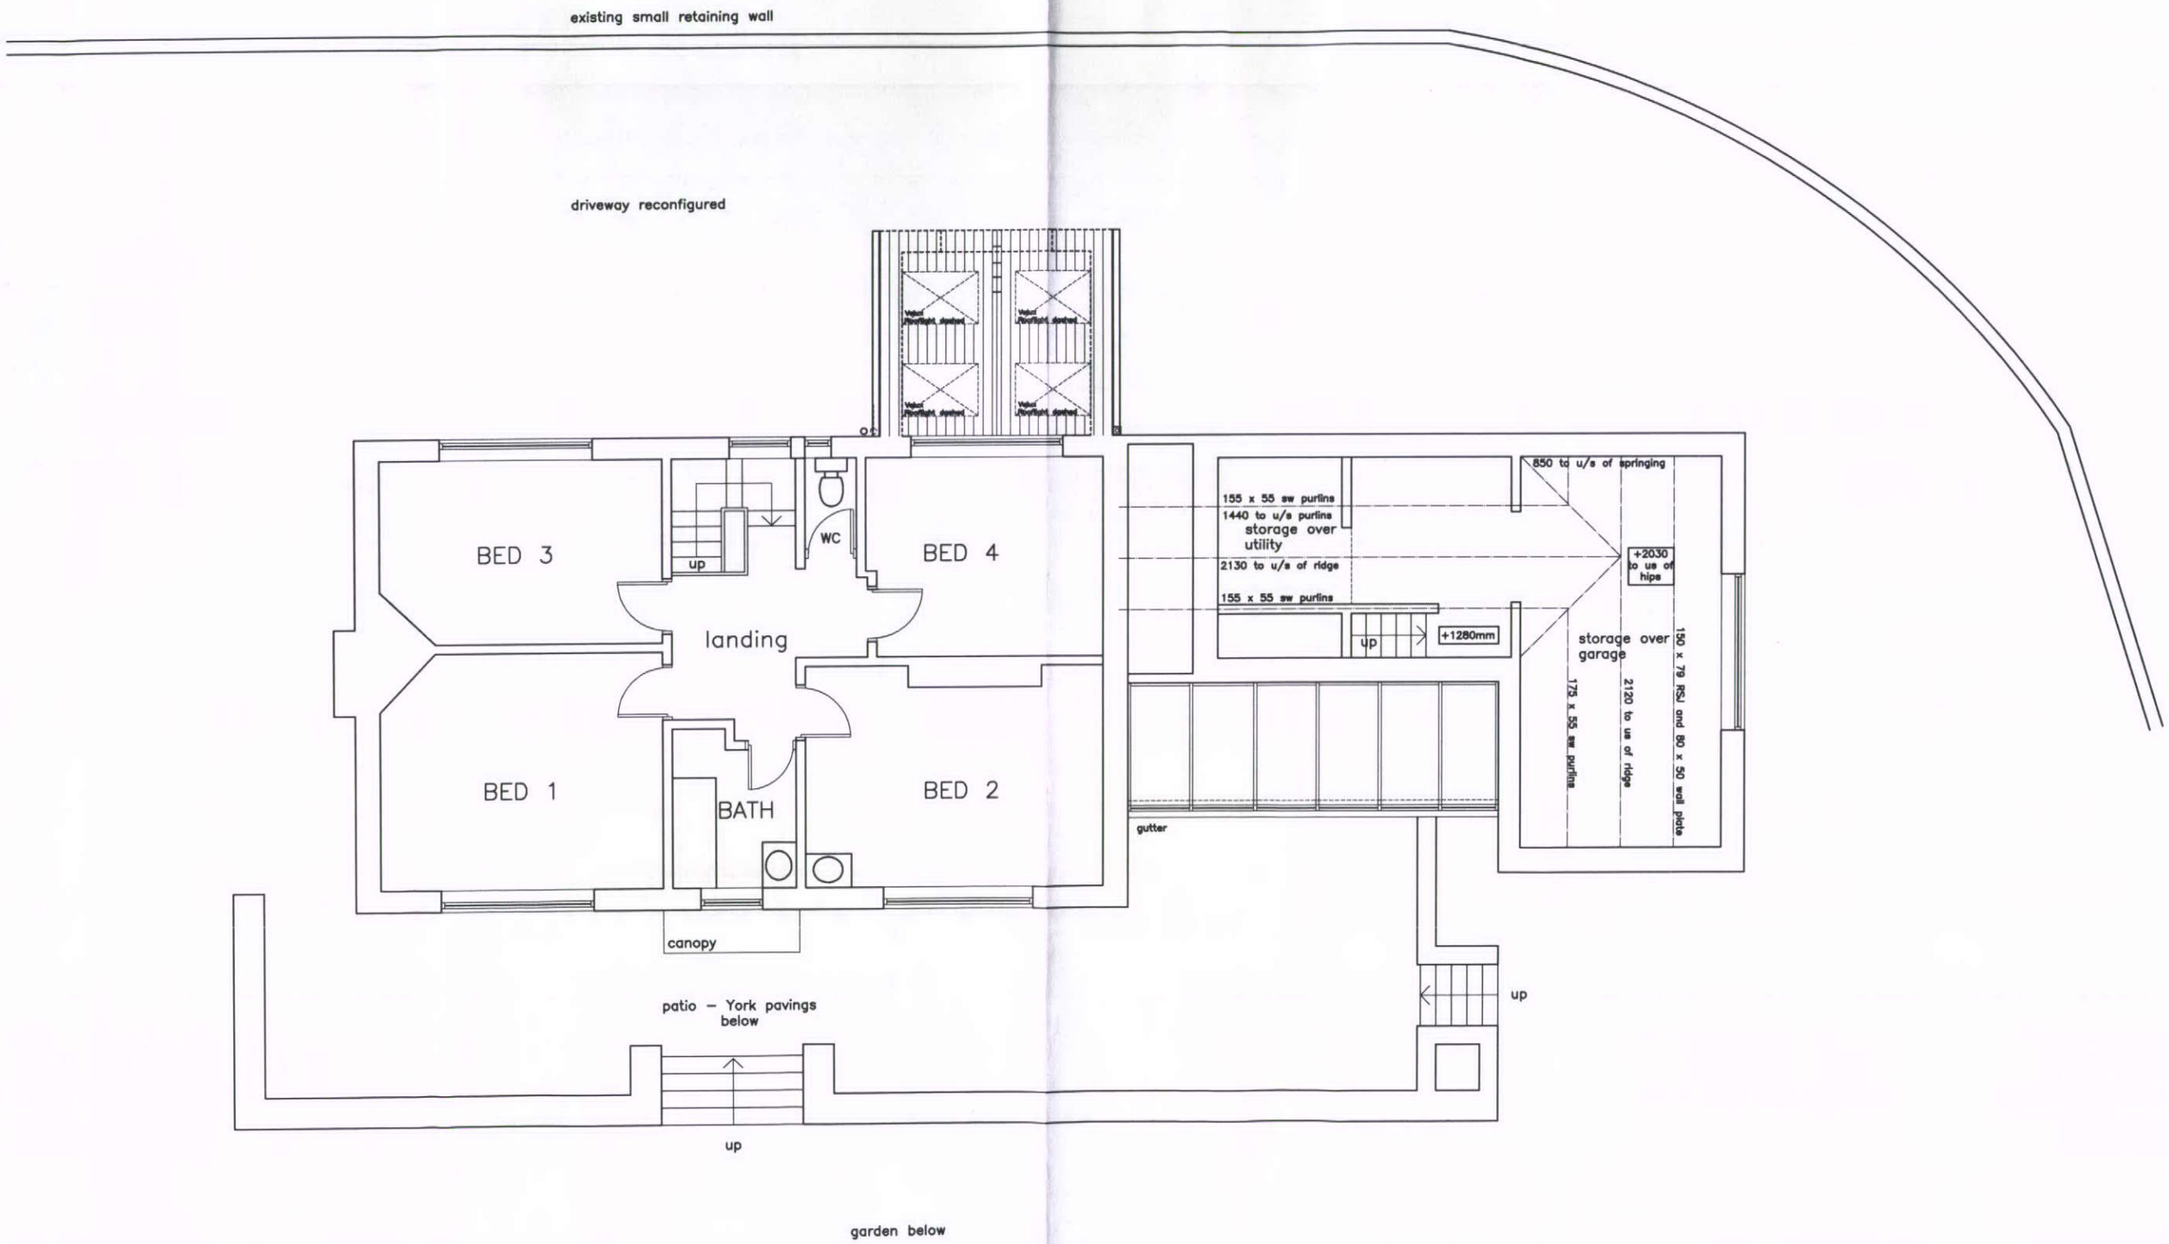

LEIGH HOUSE, ECCLES ROAD, WHALEY BRIDGE

SCALE: 1: 100

DATE: SEPTEMBER 2012