HPK/2012/0608

01 NOV 2012

EXISTING SIDE ELEVATIONS

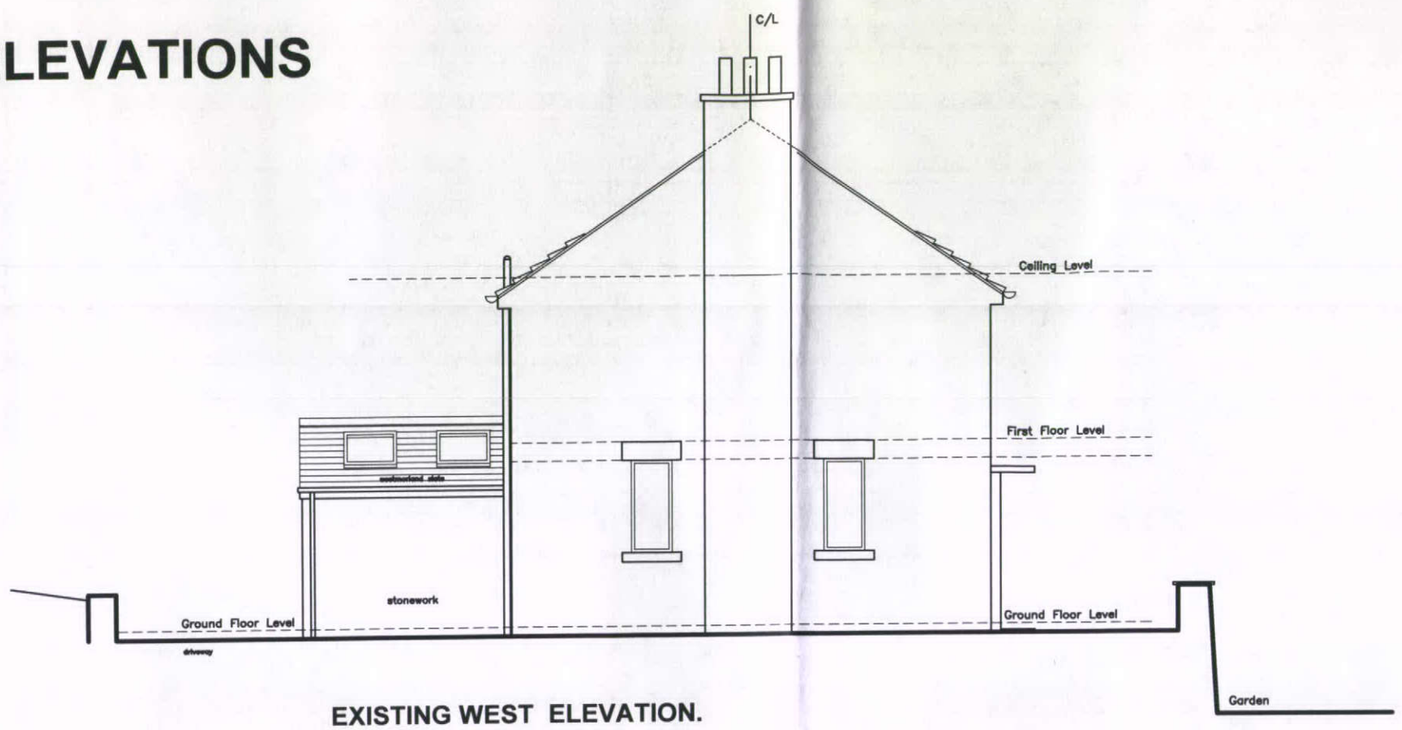

EXISTING WEST ELEVATION.

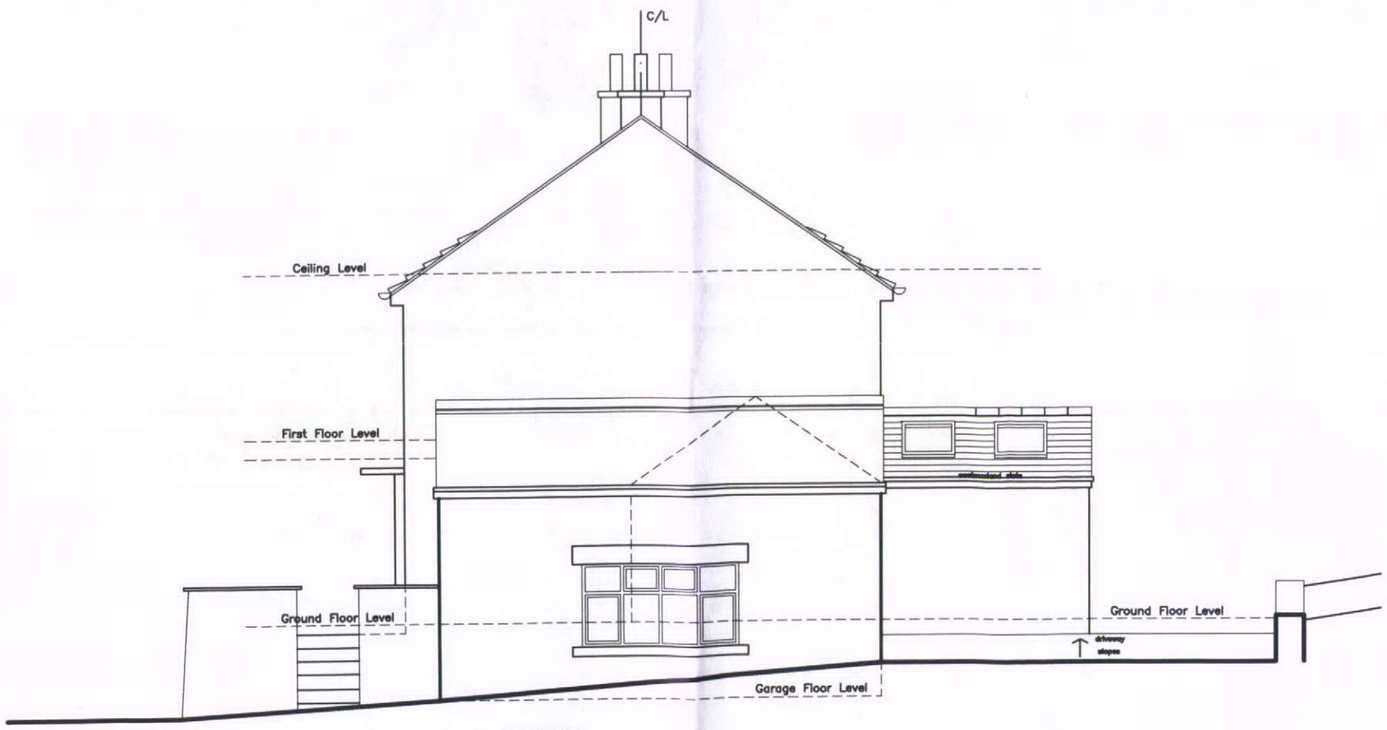

EXISTING EAST ELEVATION.

LEIGH HOUSE, ECCLES ROAD, WHALEY BRIDGE

SCALE: 1: 100 SEPTEMBER 2012