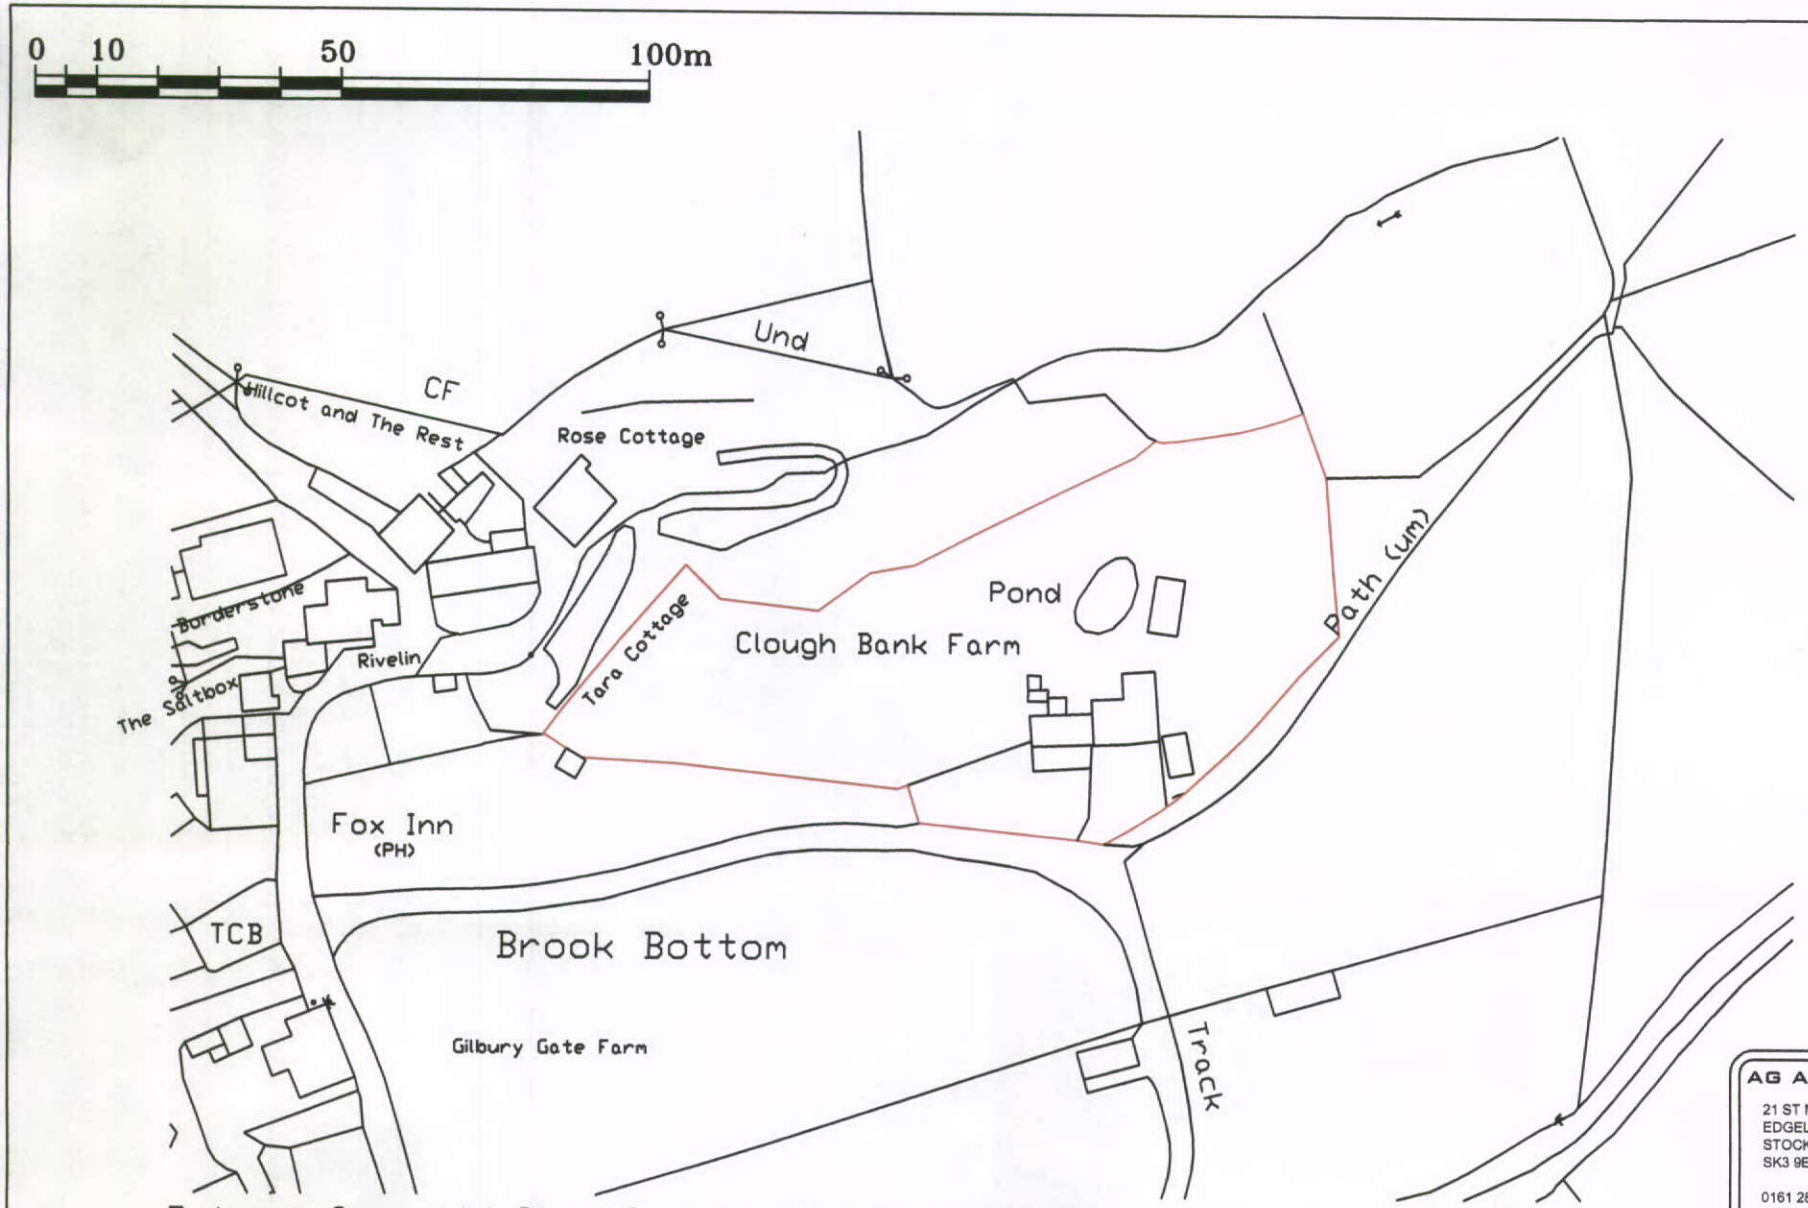


Ordnance Survey (c) Crown Copyright 2011. All rights reserved. Licence number 100020449

AG ARCHITECTURAL DRAWINGS
21 ST MATTHEWS ROAD
EDGELEY
STOCKPORT
SK3 9EZ

0161 282 2297
enquiries@agdrawings.co.uk

MRS MEGAN DAVIES
Cloughbank Farm
Brook Bottom Road
New Mills, SK22 3AY

PROJECT : EXTENSION & ALTS.	SHEET : OS
DRAWING : SITE PLAN AS PROPOSED	
DRAWING NO. : 2011.04.OS	SCALE : 1:1250 @A4
DATE : MARCH 2011	