
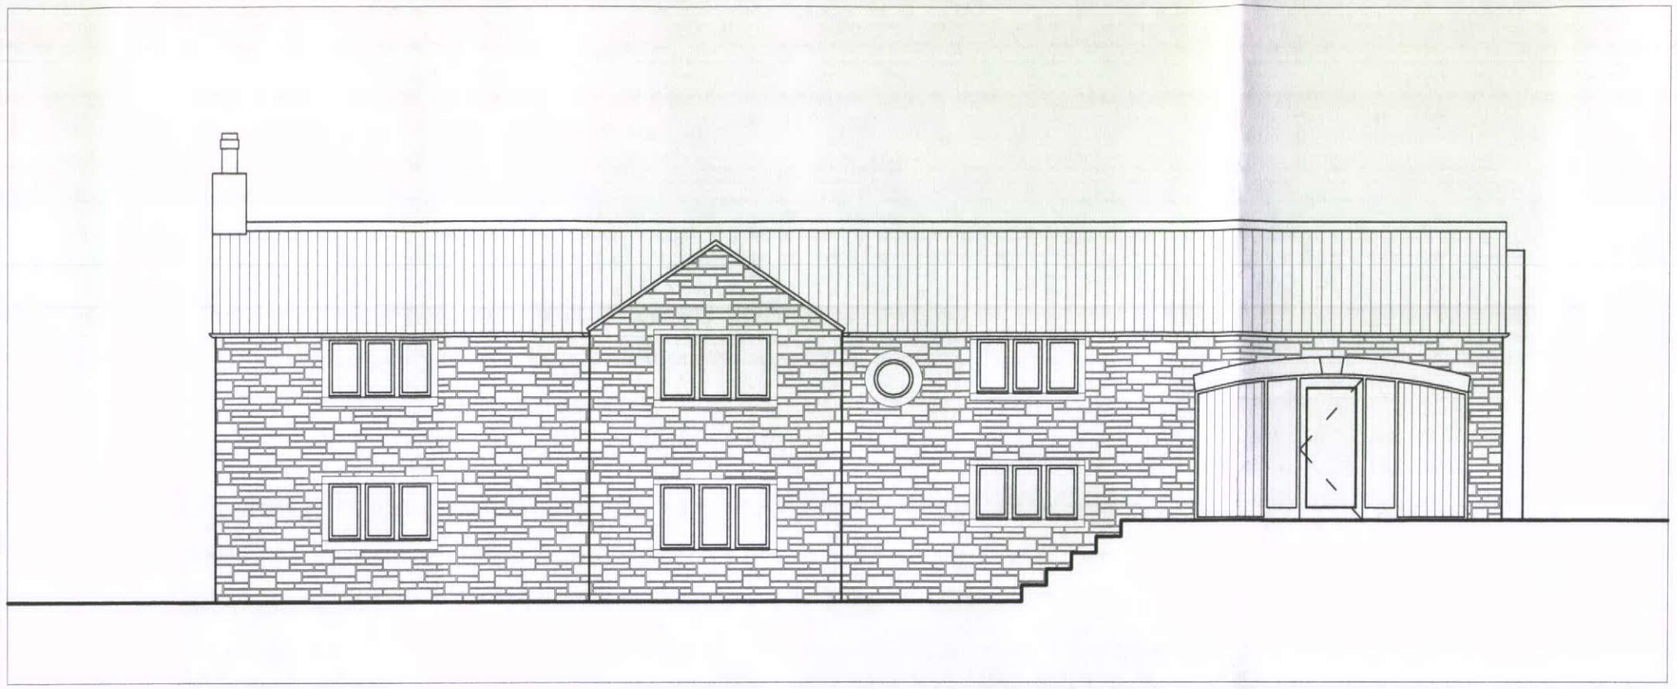


FRONT ELEVATION AS PROPOSED

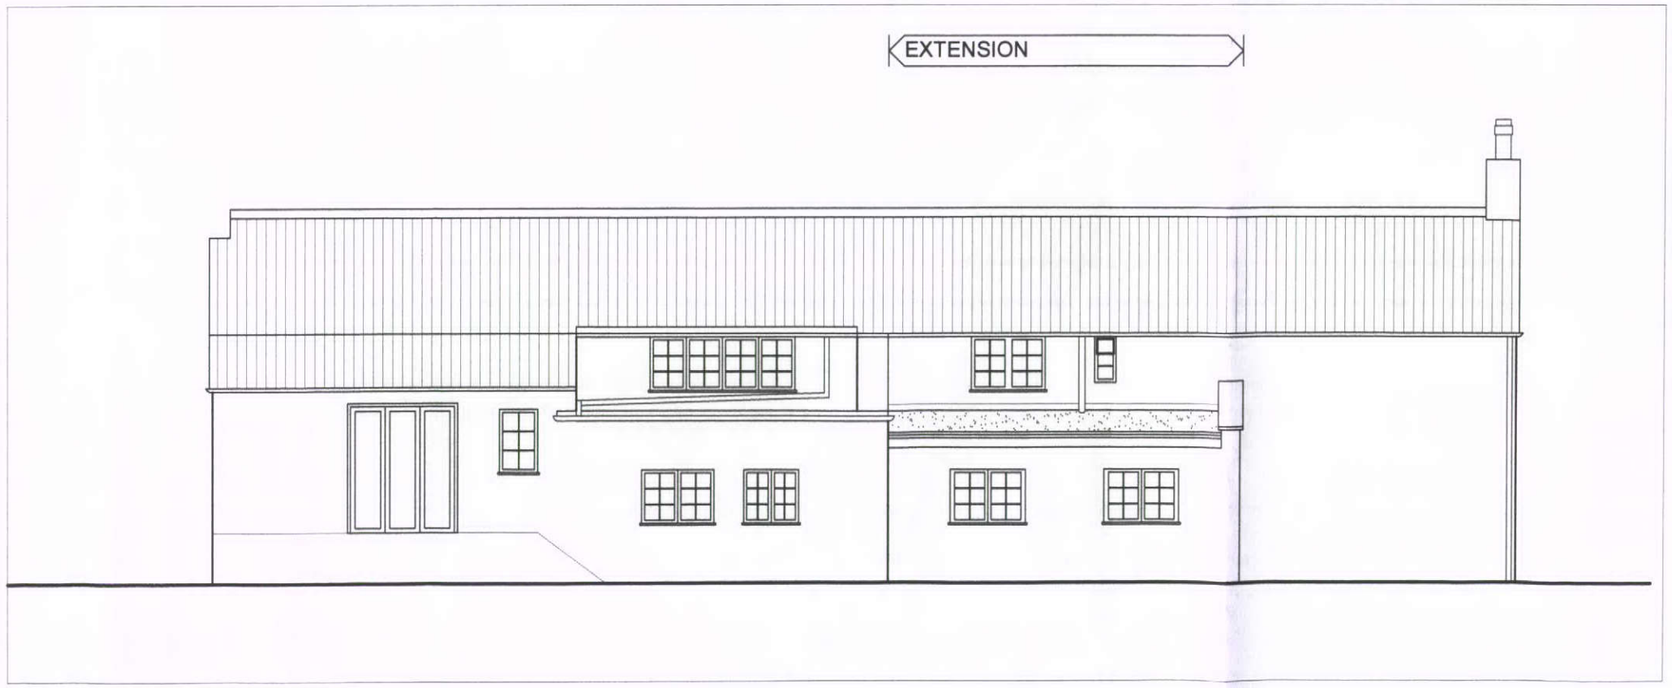


REAR ELEVATION AS PROPOSED

0 5 10m

NOTES

DRAWINGS ARE TO BE USED FOR OBTAINING PLANNING PERMISSION & BUILDING REGULATIONS APPROVAL ONLY.

ALL MEASUREMENTS TO BE CHECKED ON SITE.

REVISION A : AUGUST 2011

ALTERATIONS FOLLOWING COMMENTS FROM PLANNING DEPARTMENT.

REVISION B : FEBRUARY 2012

ALTERATIONS TO POSITION OF WINDOWS & DOORS TO NEW EXTENSION TO SUIT NEW KITCHEN LAYOUT.

REVISION C : OCTOBER 2012

ALTERATIONS FOR MINOR AMENDMENT TO NEW ROOF TO REAR EXTENSION.


AG ARCHITECTURAL DRAWINGS

21 ST MATTHEWS ROAD
EDGELEY
STOCKPORT
SK3 9EZ

0161 282 2297
enquiries@agdrawings.co.uk


MRS MEGAN DAVIES

Cloughbank Farm
Brook Bottom Road
New Mills, SK22 3AY

| | |
|---|---|
| PROJECT : GROUND FLOOR EXTENSION & ALTS. | SHEET 7c |
| DRAWING : ELEVATIONS AS PROPOSED | |
| DRAWING NO. : 2011.04.P7C | SCALE 1:100 @ A3 |
| DATE : MARCH 2011 | |