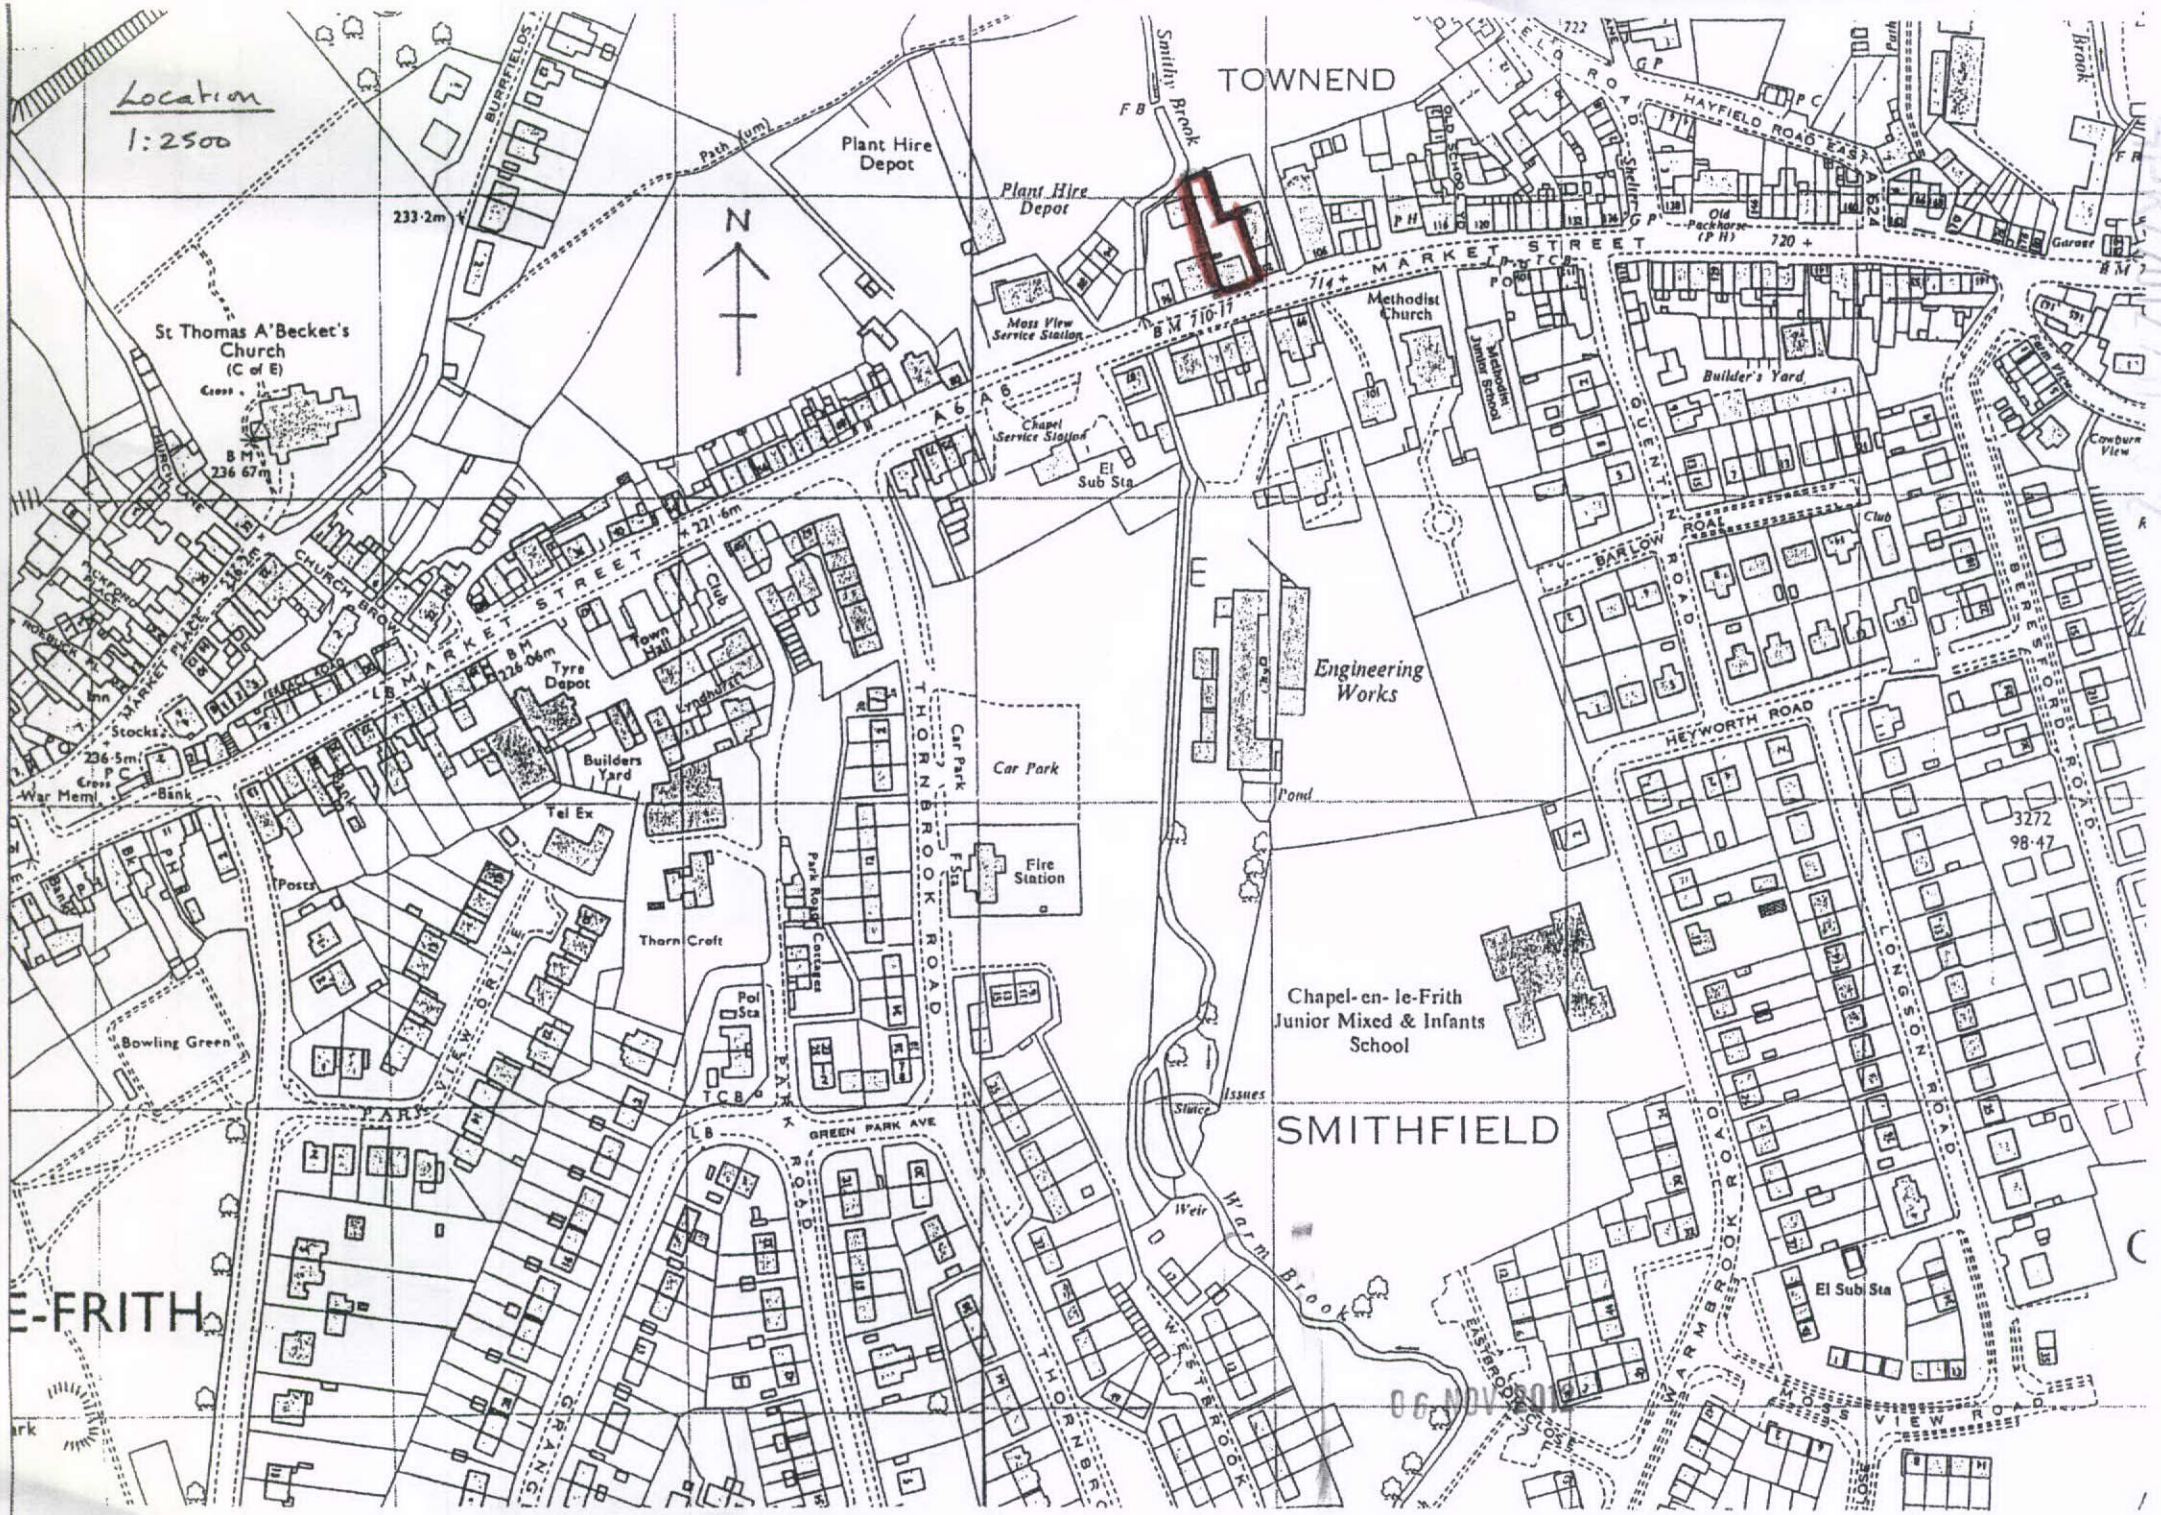
Location
1:2500
TOWNEND
Smithy Brook
Plant Hire Depot
Plant Hire Depot
Moss View Service Station
Chapel Service Station
El Sub Sta
Methodist Church
Methodist Junior School
Builder's Yard
Old Packhorse (P H)
HAYFIELD ROAD EAST
MARKET STREET
BM 710·17
A 6 A 6
Engineering Works
Pond
Car Park
Fire Station
Car Park
THORNBROOK ROAD
Park Road Cottages
Thorn Croft
Pol Sta
Tel Ex
Builders Yard
Tyre Depot
Town Hall
Club
Lyndhurst
Stocks
War Meml
Bank
Posts
Bowling Green
PARK VIEW DRIVE
GREEN PARK AVE
PARK ROAD
Chapel-en-le-Frith Junior Mixed & Infants School
Issues
Sluice
Weir
Warm Brook
SMITHFIELD
HEYWORTH ROAD
BARLOW ROAD
QUENTIN ROAD
BERESFORD ROAD
LONGSON ROAD
WARMBROOK ROAD
MOSS VIEW ROAD
El Sub Sta
Cowburn View
Garage
Club
3272
98·47
E-FRITH
N
06 NOV 2012