HPK/2012/0662

John F. Lomas. M.R.I.C.S., M.B.Eng
Rothbury
Chapel Road
Hayfield
High Peak SK22 2JF
Tel. 01663 745186

# PROPOSED REPLACEMENT SHOP FRONT AT 100 MARKET STREET, CHAPEL EN LE FRITH

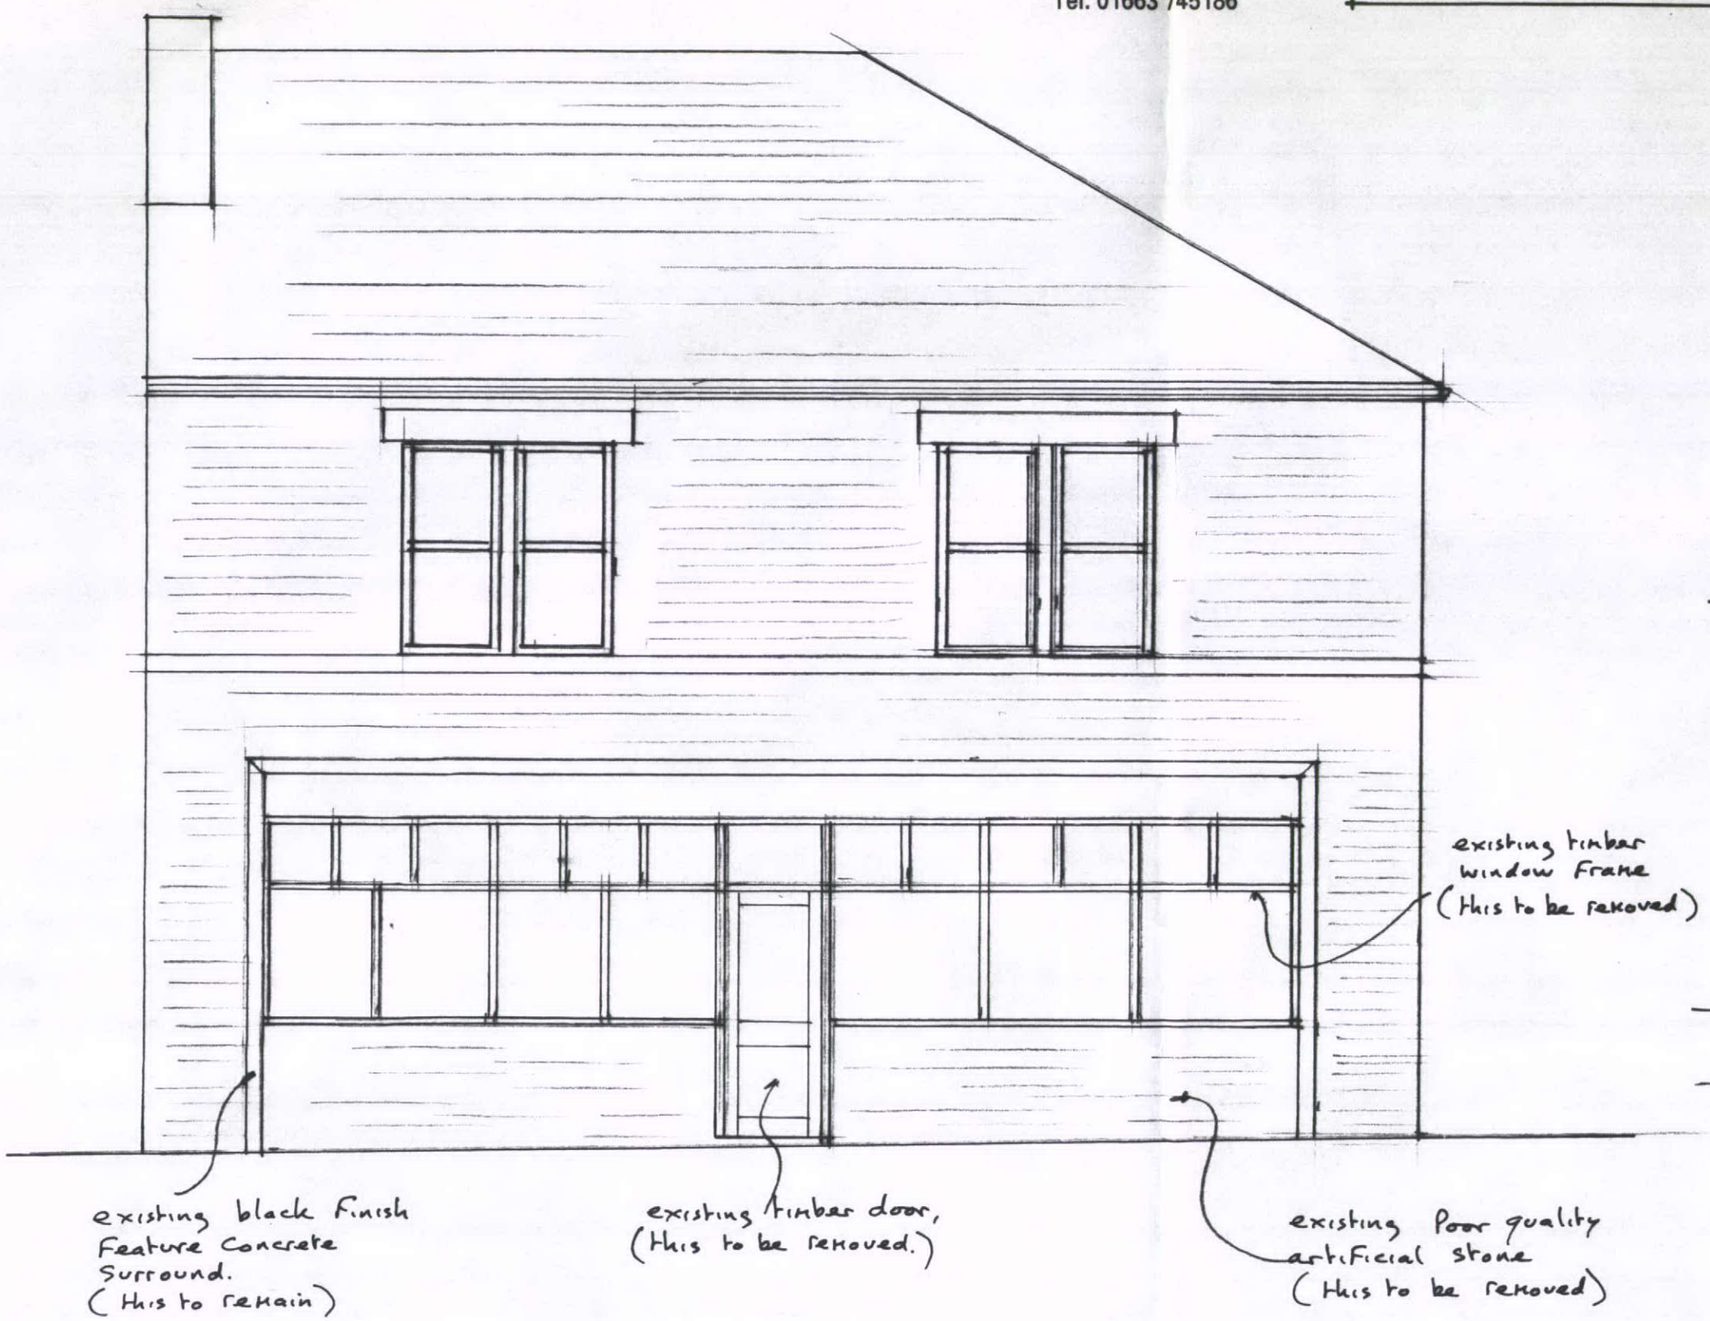


existing front elevation

1 : 50

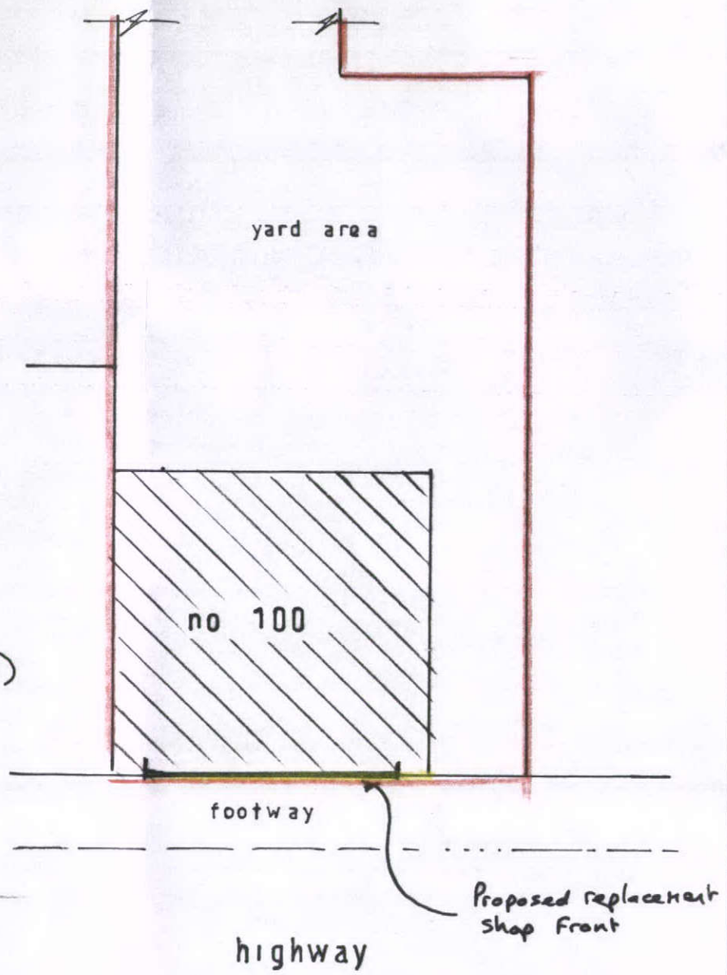


site plan

1 : 200

06 NOV 2012

drg no 12 · 11/1