HPK/2012/0623

30 OCT 2012

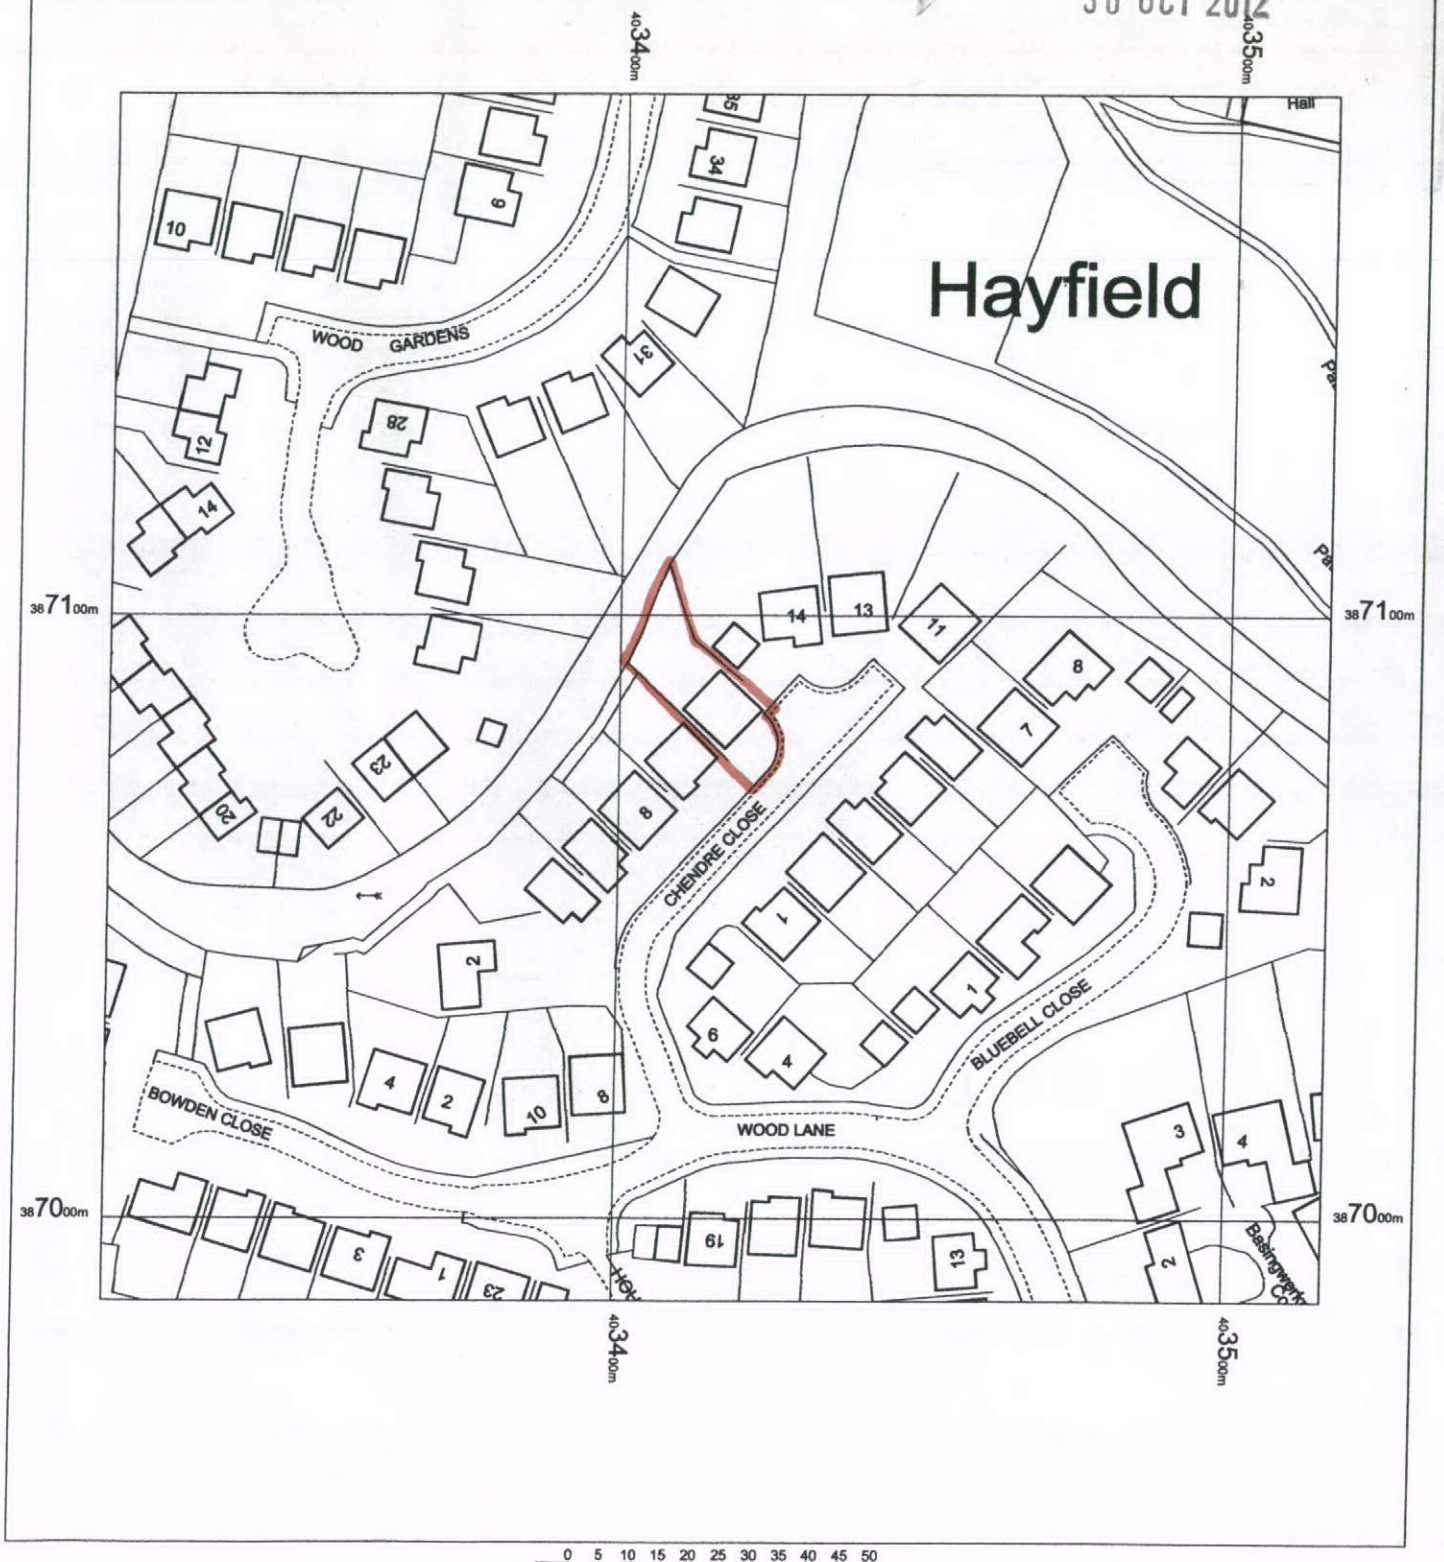

OS Mastermap
26 October 2012, ID: BW1-00185829
www.blackwellmapping.co.uk

1:1250 scale print at A4, Centre: 403416 E, 387086 N

©Crown Copyright. Licence no. 100041040

N

Mapping sourced from Ordnance Survey

BLACKWELL'S
www.blackwellmapping.co.uk
TEL: 0151 709 6512
maps.liverpool@blackwell.co.uk