CAVENDISH ARCADE BUXTON LOCATION PLAN AT 1:1250

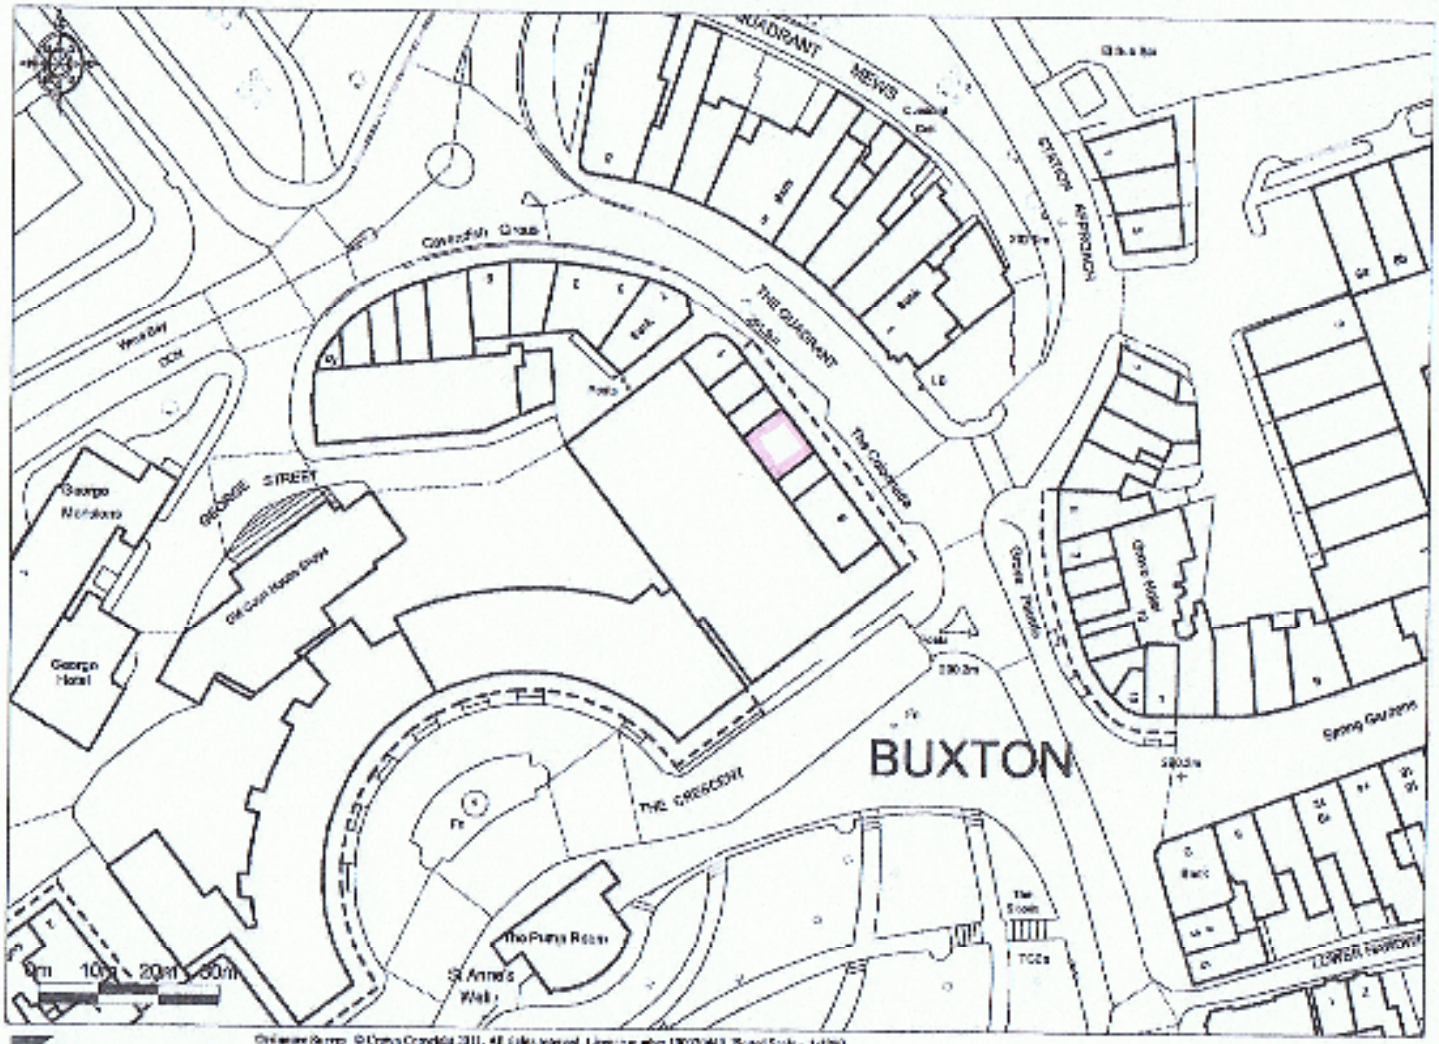

Promap®

WAW/3110/16.03.2011