EXISTING SECOND FLOOR PLAN

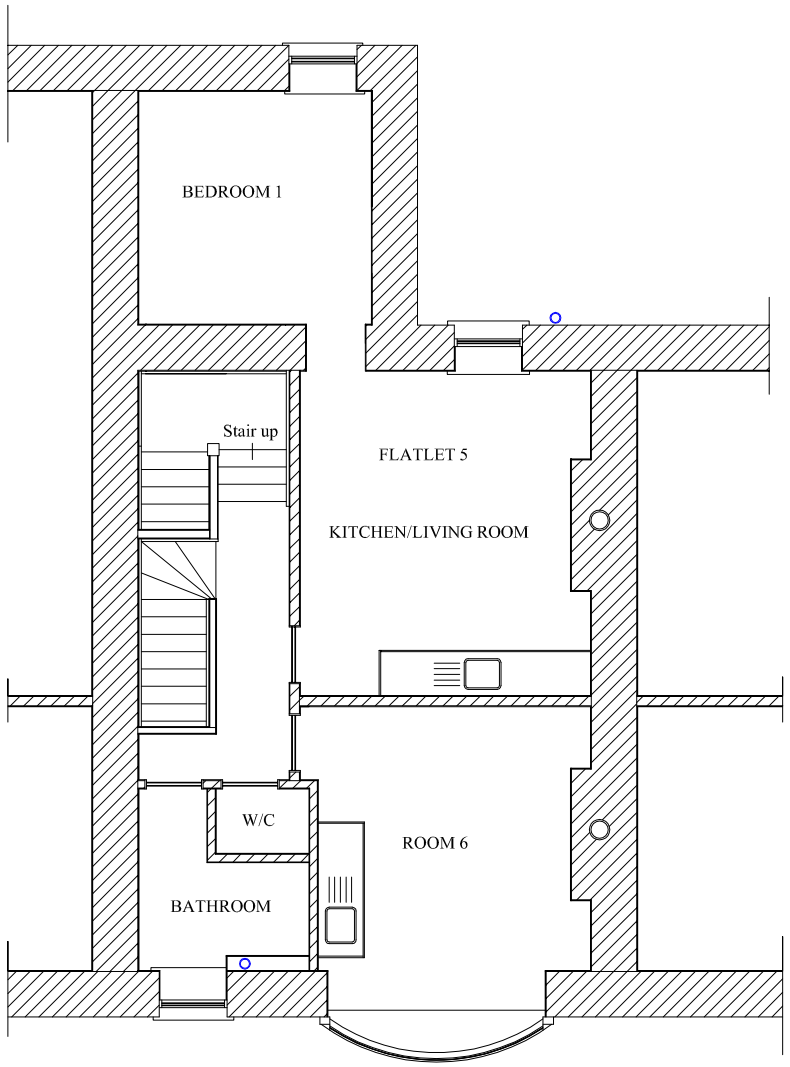

EXISTING THIRD FLOOR PLAN

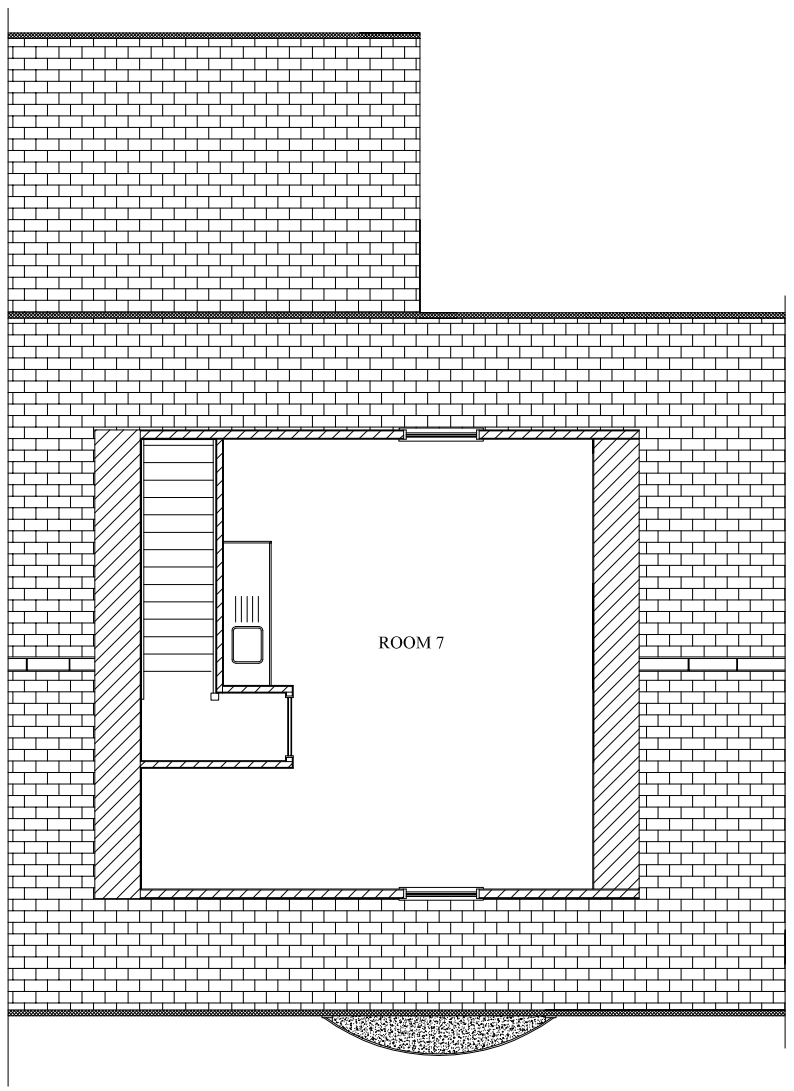

SCALE 1:100

DRAWING NO. 03