EXISTING SECTION THROUGH PROPERTY

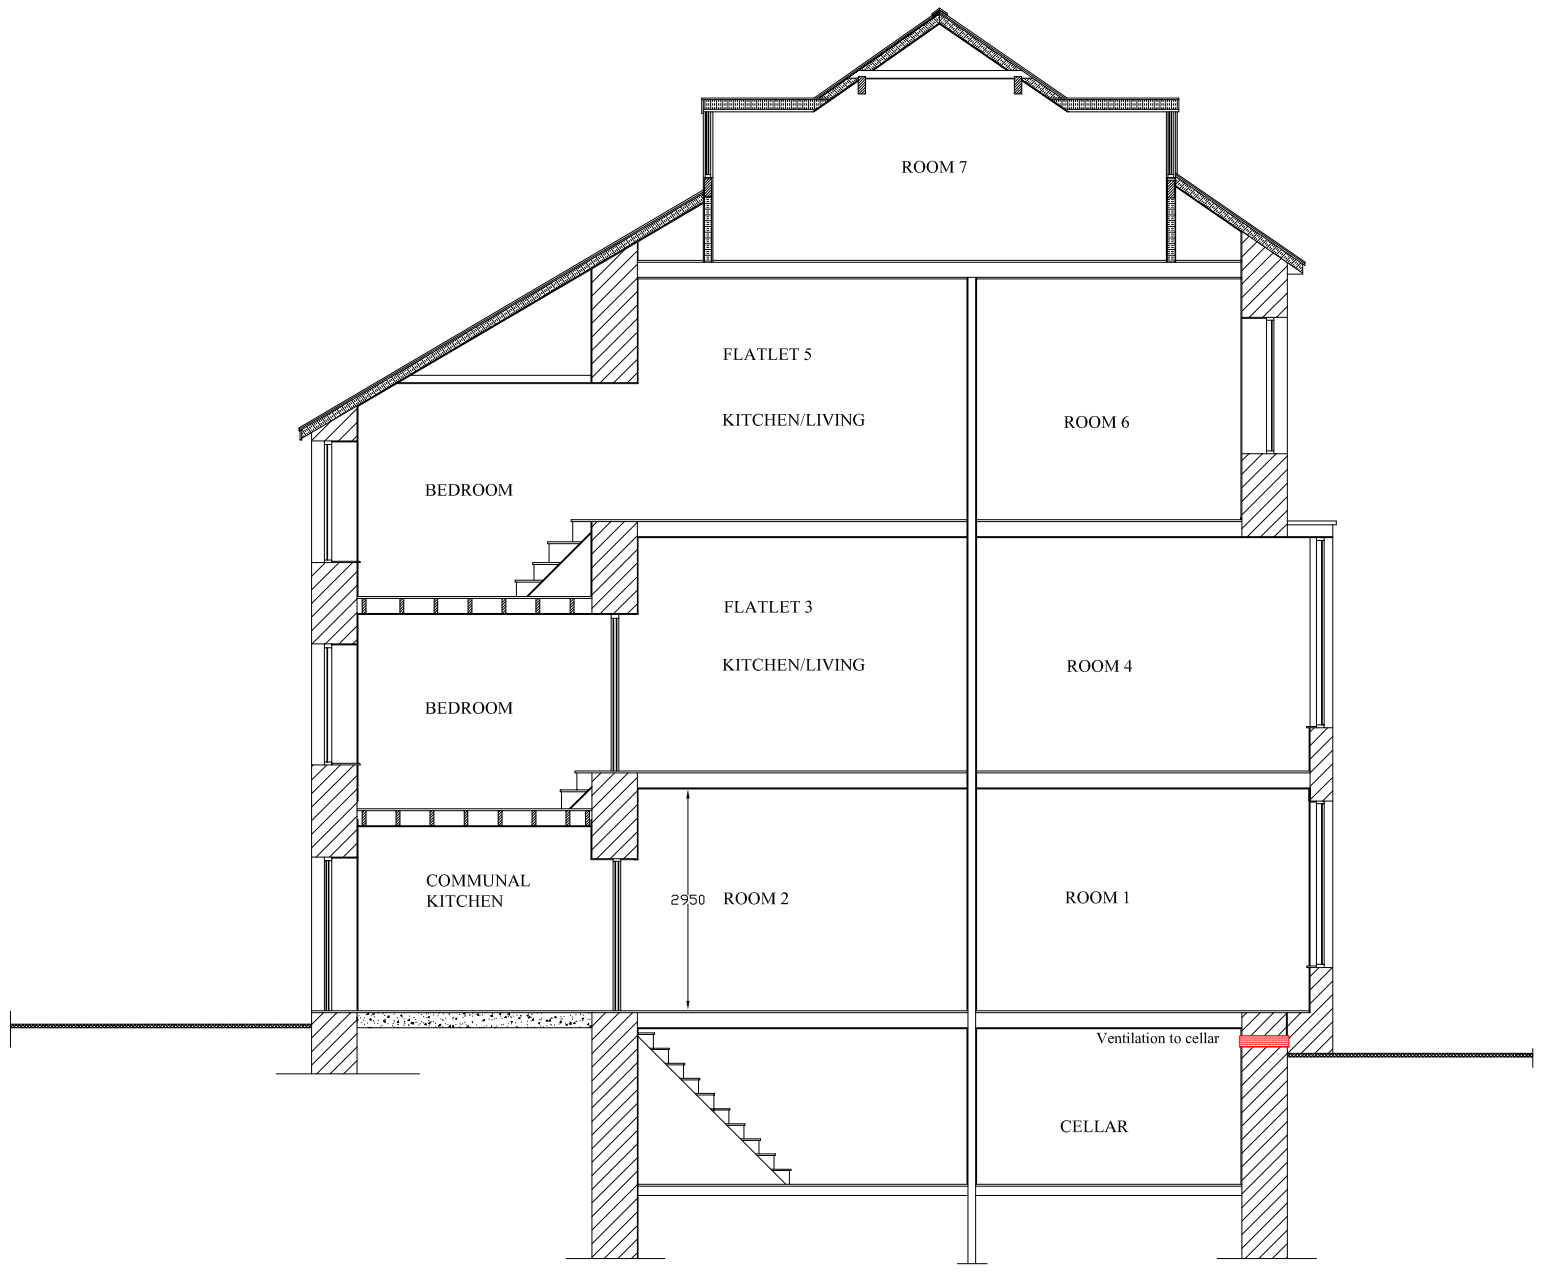

SCALE 1:100

DRAWING NO. 08