HPK/2012/[illegible]454



EXISTING

ELEVATION A

ELEVATION B

ELEVATION C

ELEVATION D & J



PROPOSED

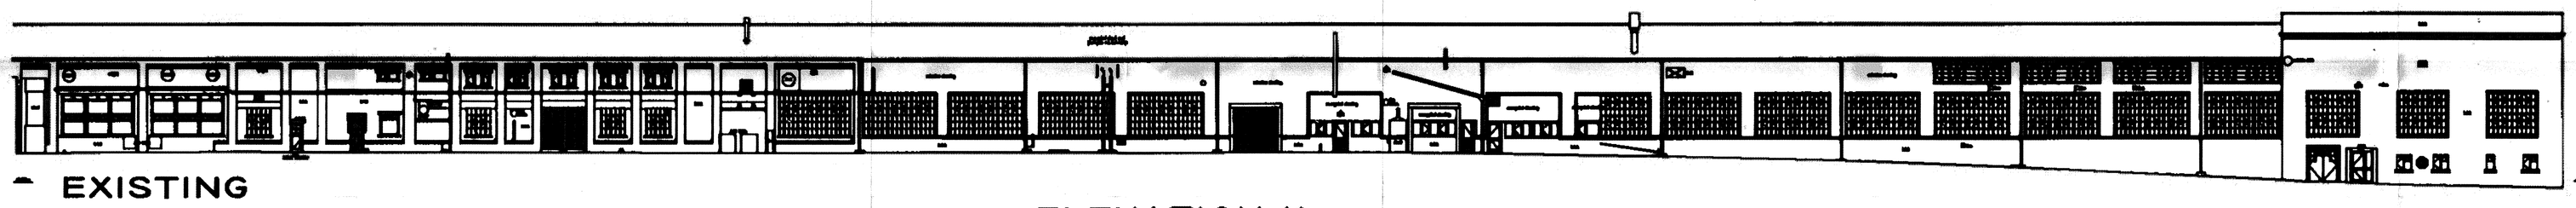

EXISTING

ELEVATION K

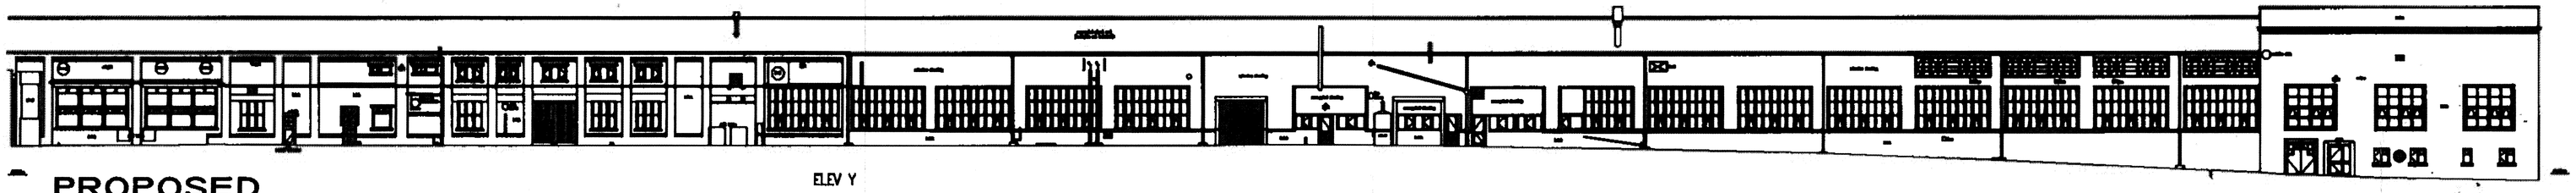

PROPOSED

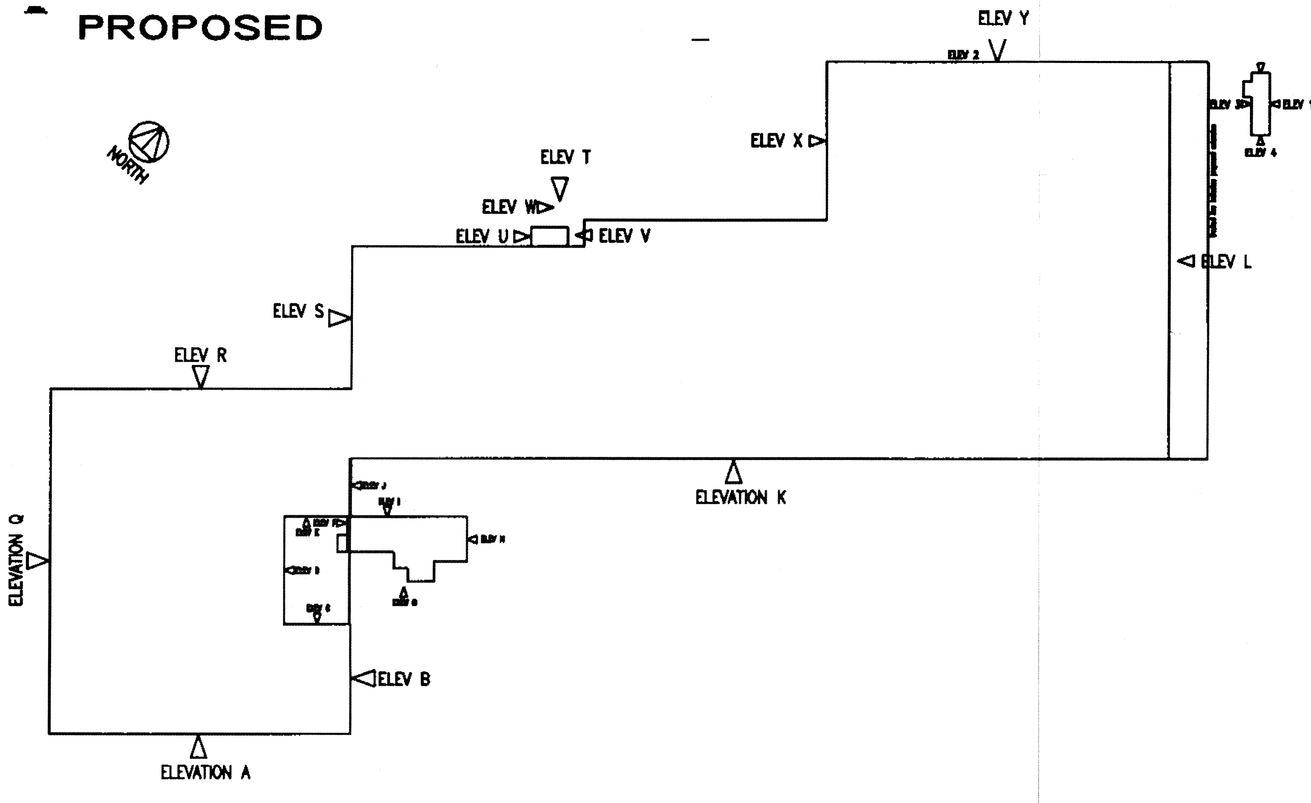

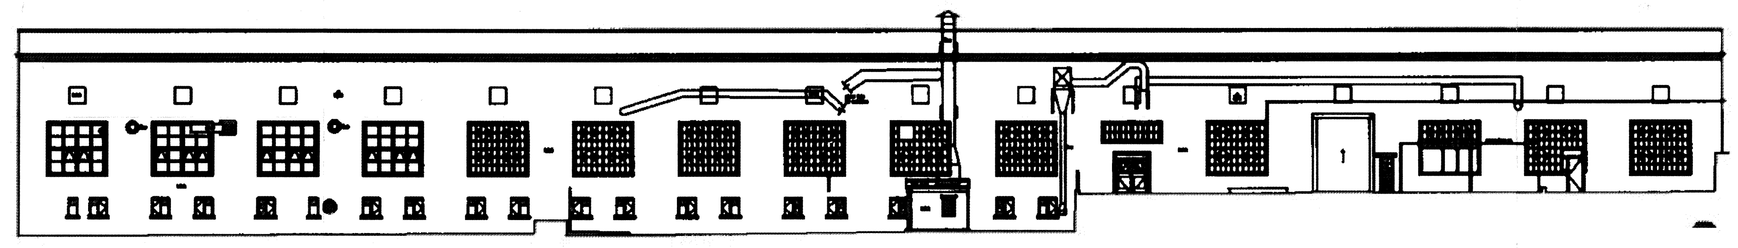

EXISTING

ELEVATION L

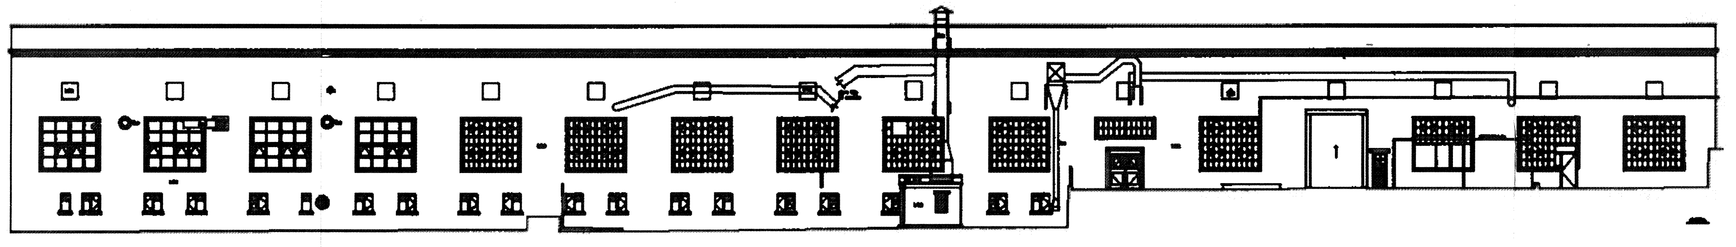

PROPOSED

02 NOV 2012

NOTES
ALL LINES RELATED TO DESIGN AS DESCRIBED IN DRG NO 2561-01 SIGNS, ELECTRIC CABLES, SPACERS, SMALL PIPES, PARAMETRE ETC NOT DESCRIBED ON ELEVATIONS.

PROJECT
FEDERAL MOGUL FRICTION PRODUCTS LTD, CHAPEL-EN-LE-FRITH, HIGH PEAK.

CLIENT
DTZ

DRAWING
ELEVATIONS

OAKLEY
BUILDING SURVEYORS

SCALE	DRG No	REV
1:100 (A0)	2561-01	
DATE SEPT 09		