PROPOSED LEGAL PLAN 377

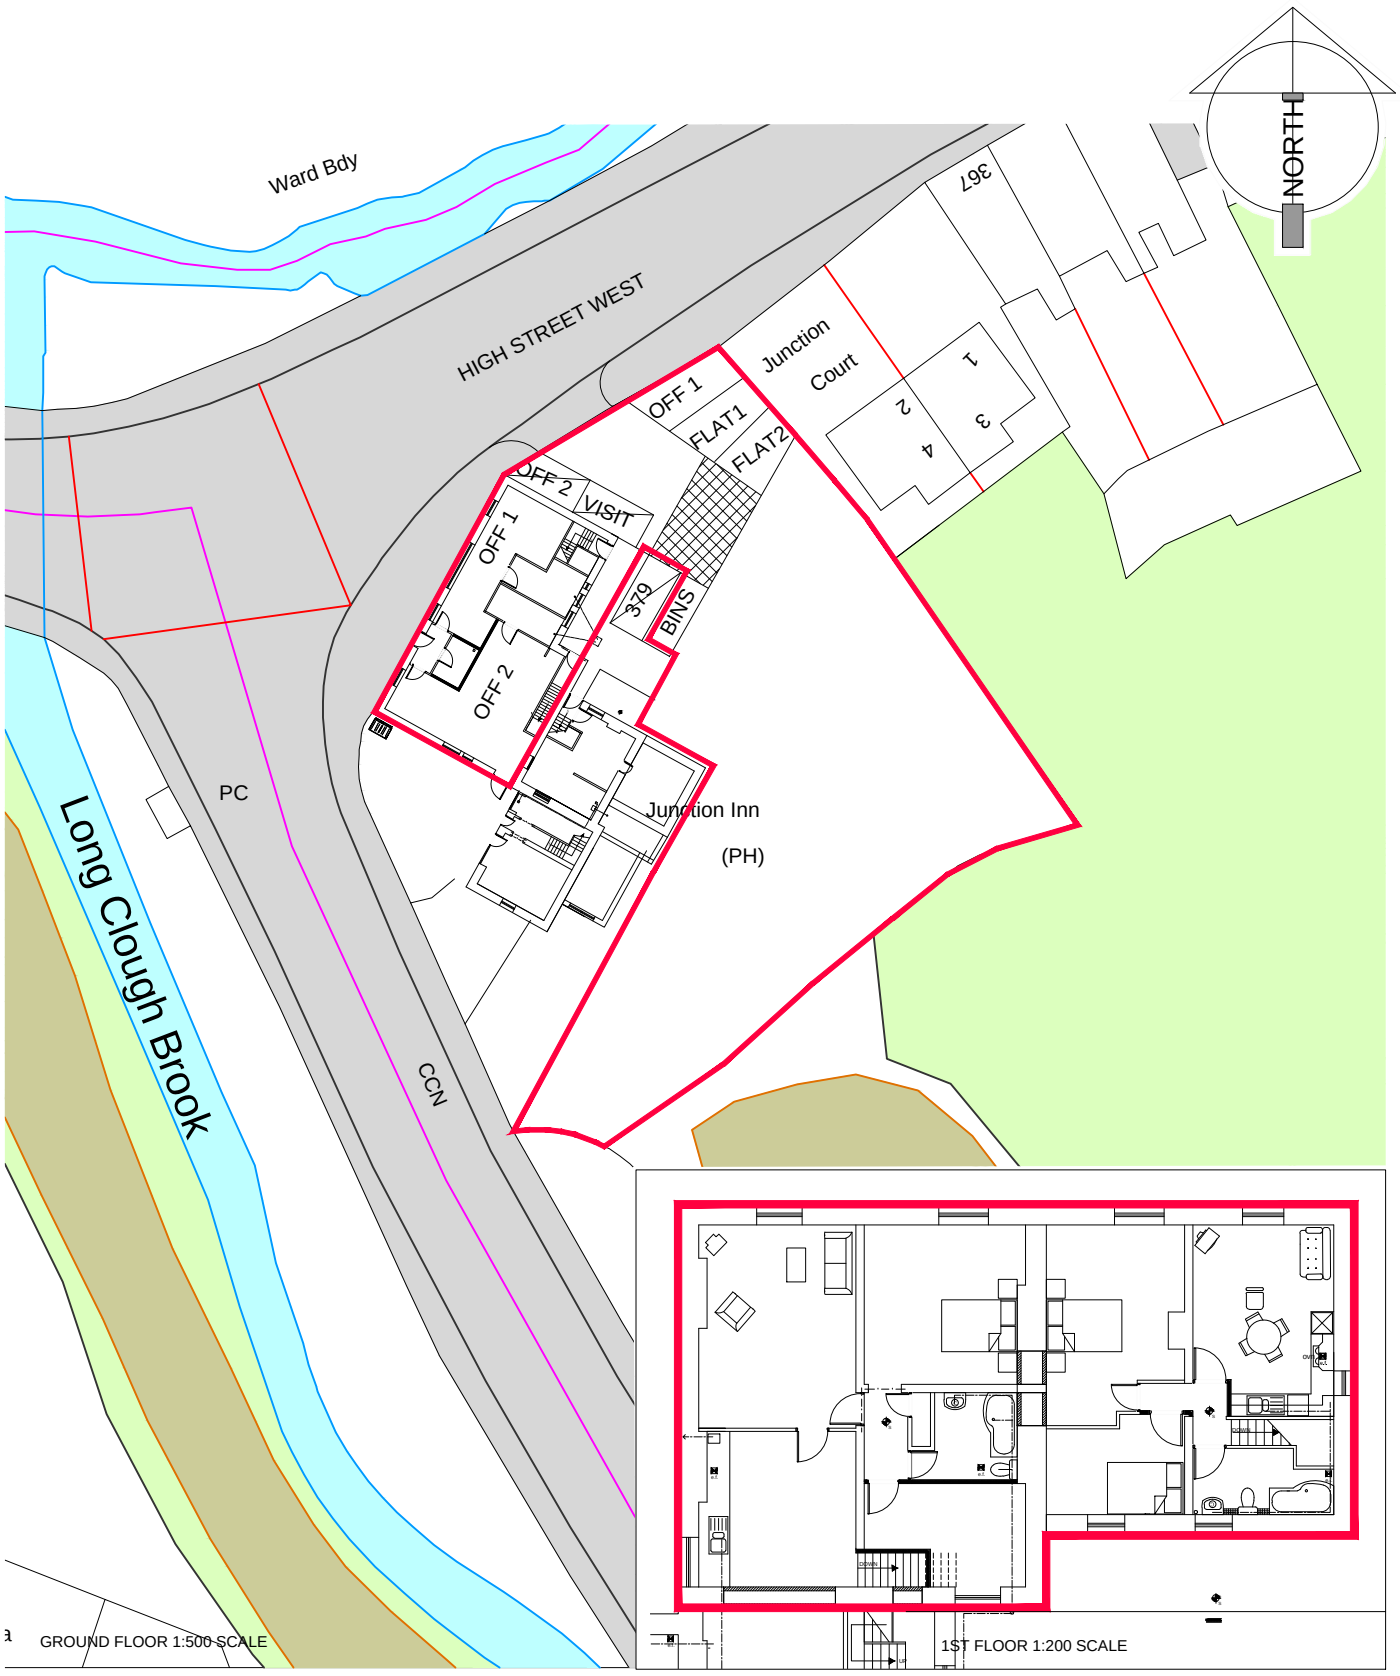

0 5 15 30 50m

A 00.00.00 xxxxxxxxxxxxxxxxxxxxx
Revision:

AA AA
By Appr

Client:
PROPERTY LADDER NW

Drawing Title:
PROPOSED LEGAL TITLE PLAN

Project:
377
HIGH ST WEST, GLOSSOP

Scale:	Date:	Drawn:	Checked:
1:200-500@A4	29.11.10	JA	

Project No:
0000

Drawing No:
(L) 003

Revision:

ISO 9001 REGISTERED FIRM

Copyright Archer Architects.
All dimensions to be verified on site.