

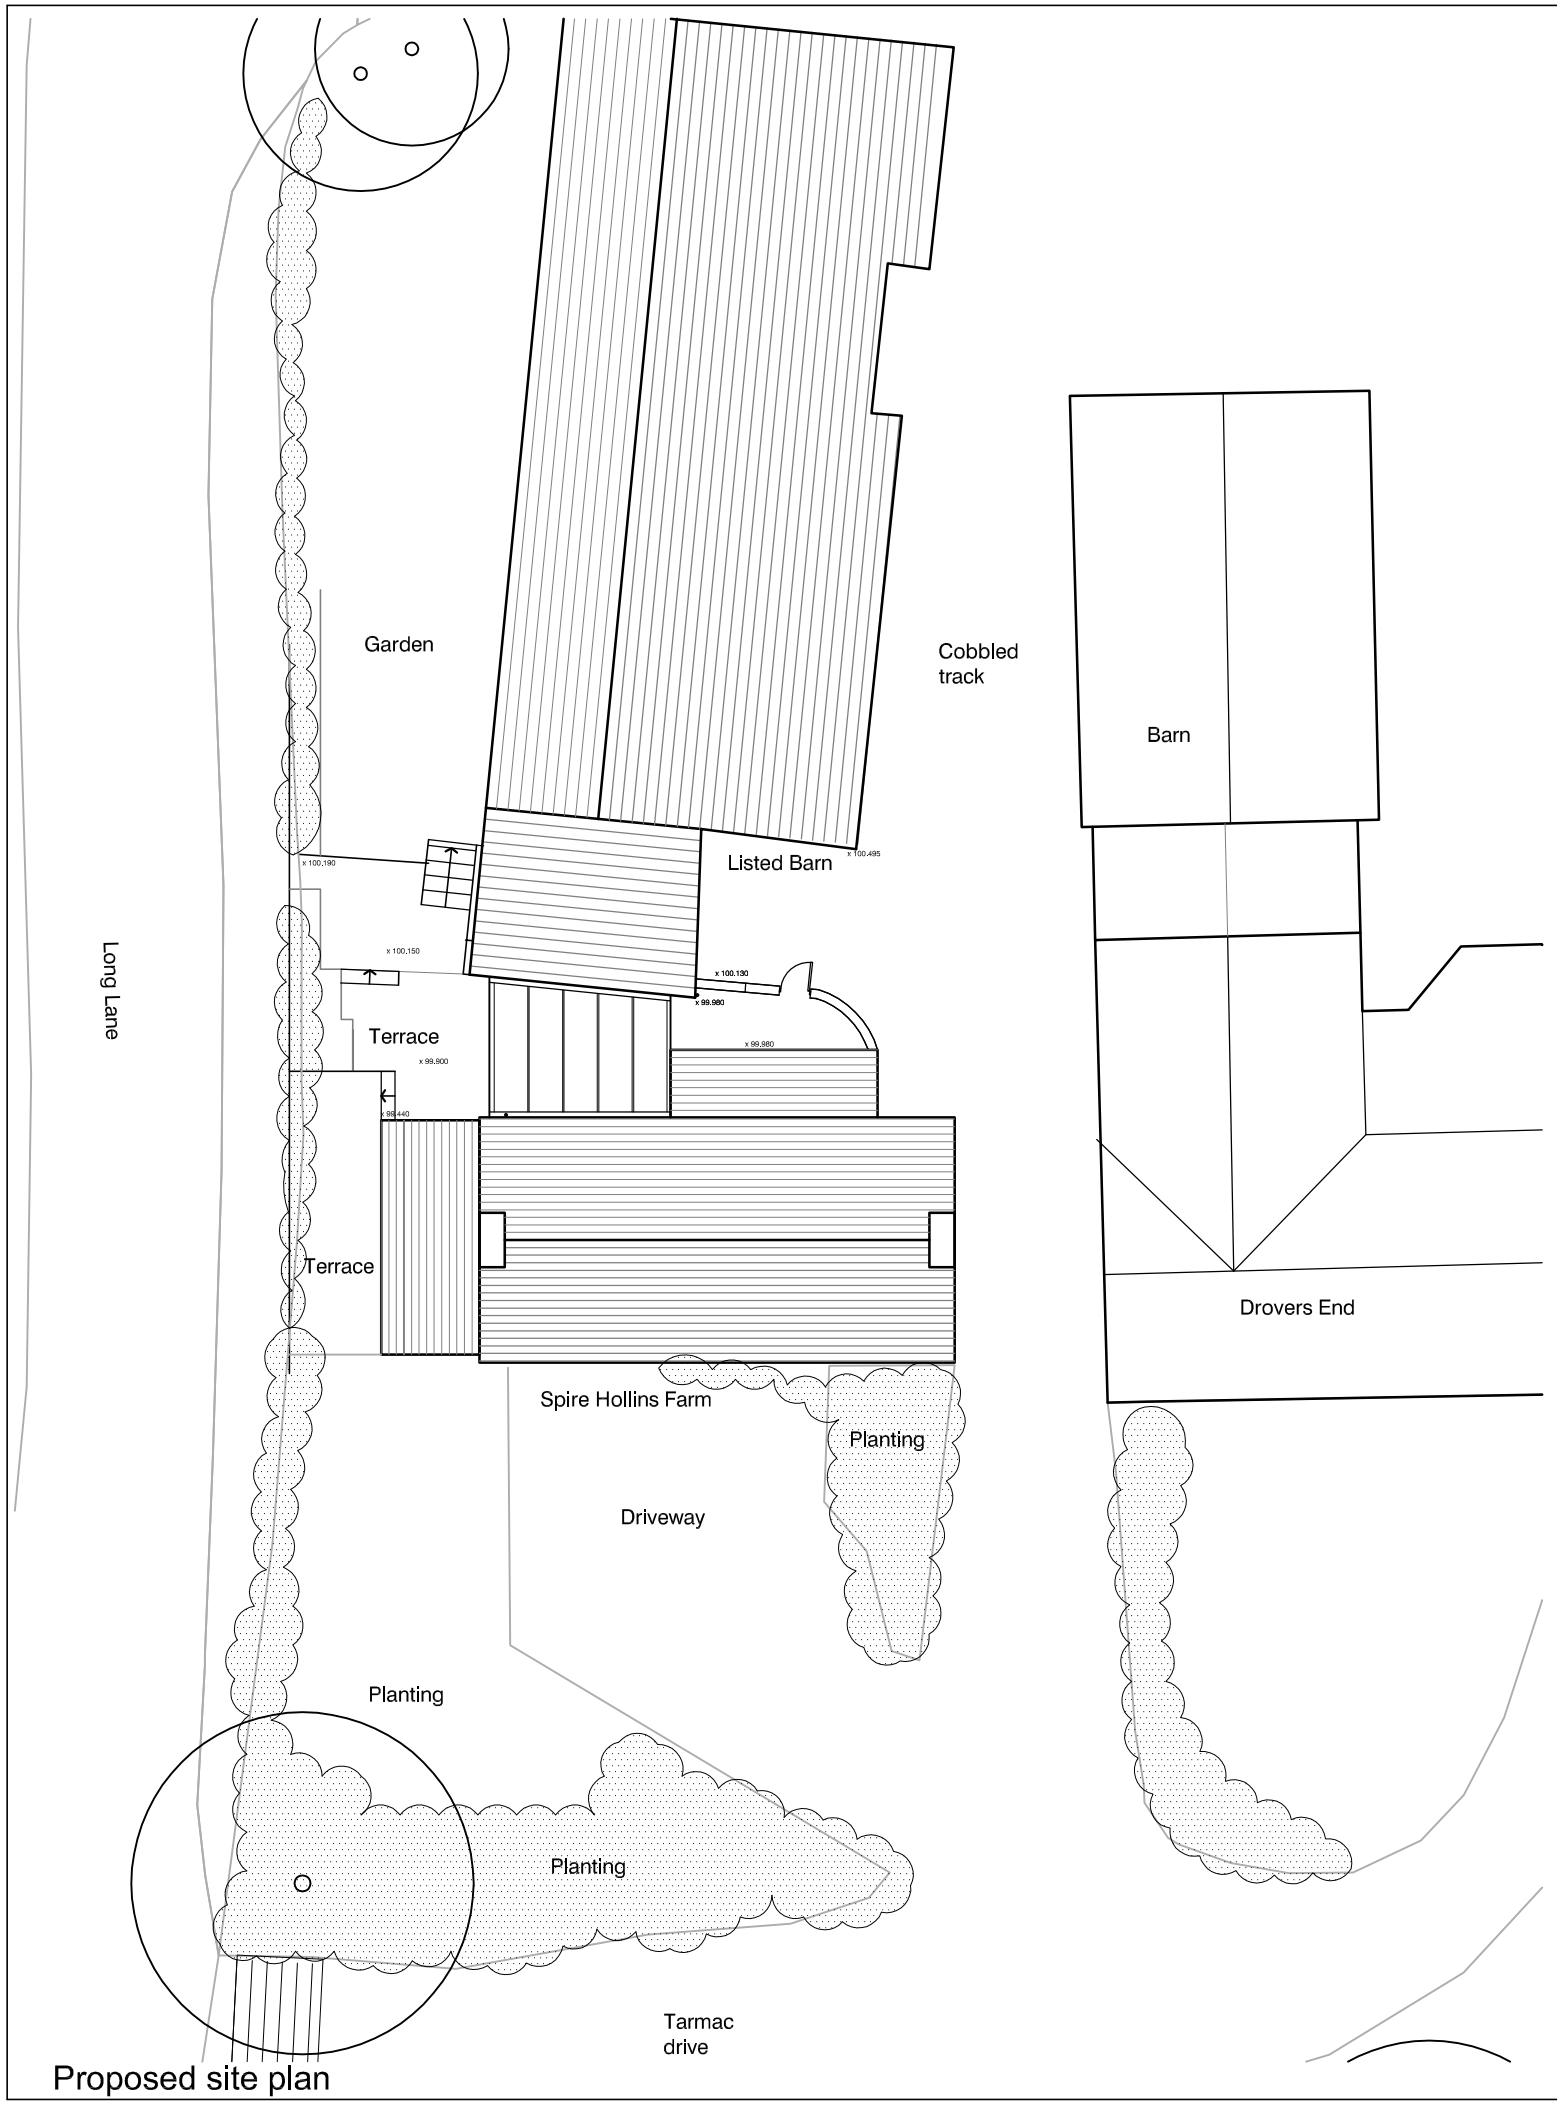


Proposed site plan

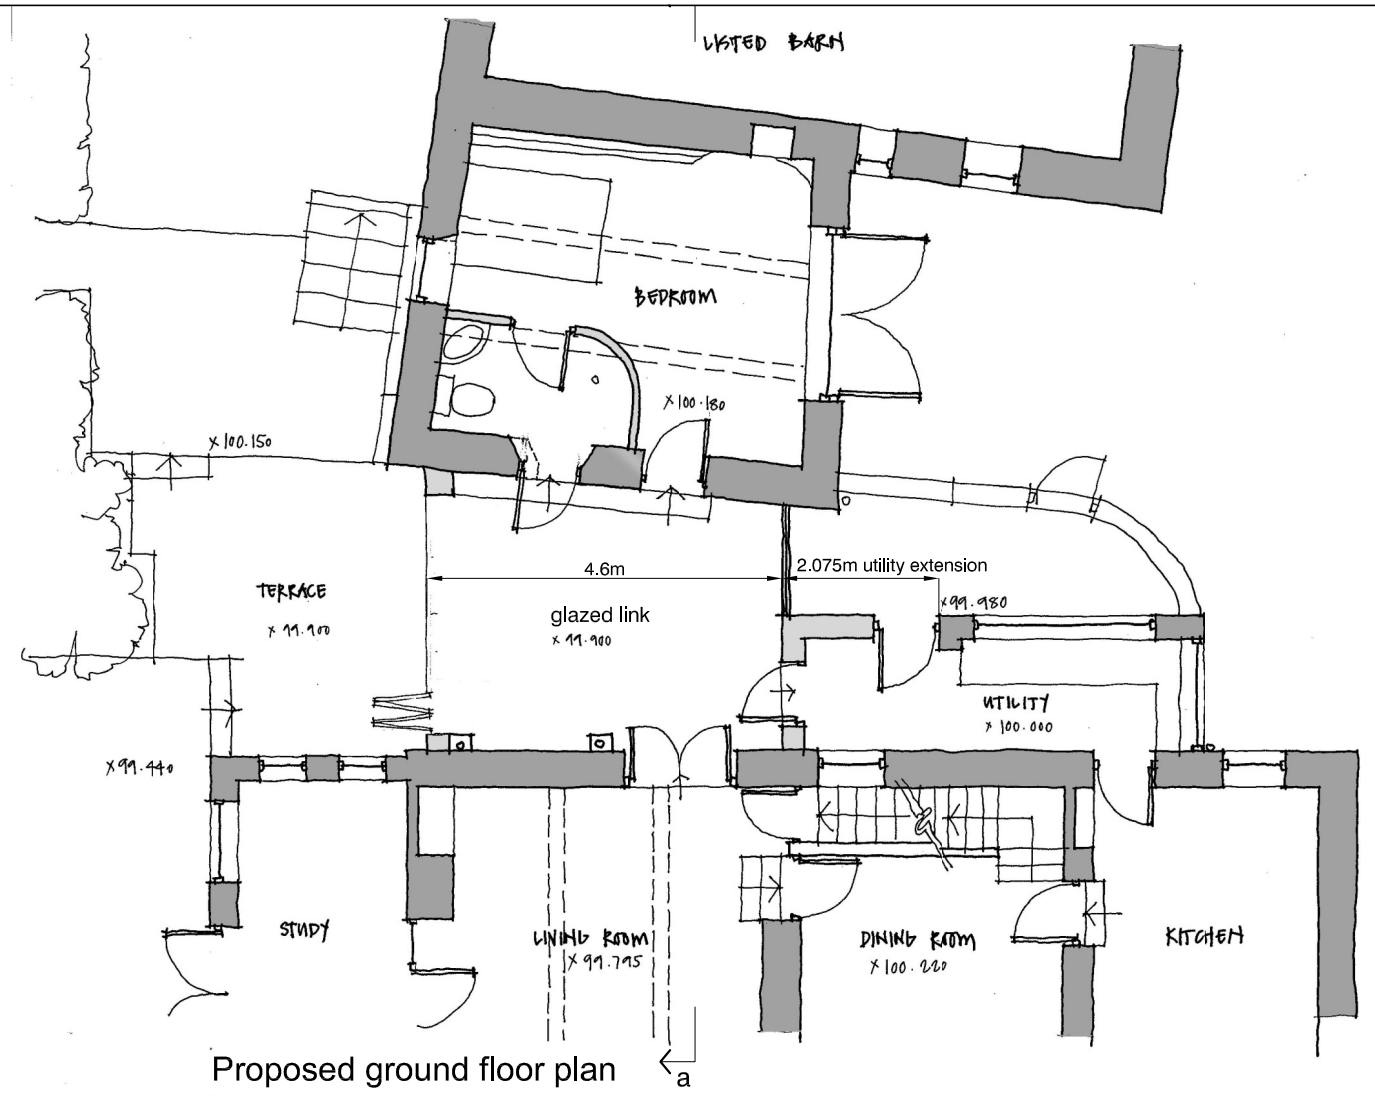

Proposed ground floor plan

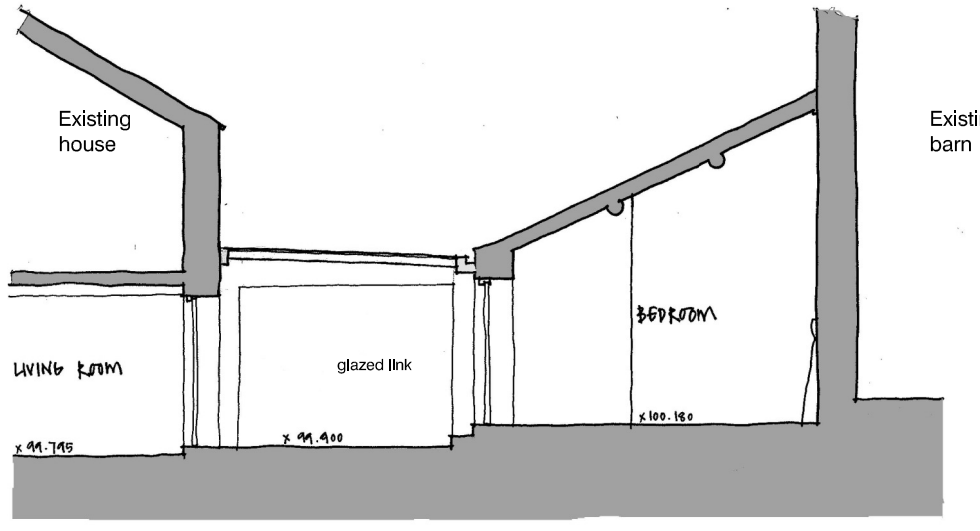

Proposed Section aa

North

Rev C	23.10.12	site plan amended
Rev B	15.10.12	section aa moved to this dwg sheet
Rev A	3.10.12	changes to client requirements

HIGH PEAK **ARCHITECTS** LTD

2nd Floor, Wharf House, Wharf Road, Whaley Bridge, High Peak, Derbys SK23 7AD

Tel: 01663 719717 Web: www.highpeakarch.com Email: hpa@highpeakarch.com

Conversion of outbuilding & glazed link

Spire Hollins Farm, Combs

Site Plan, Plan & Section

1137.04

Scale: 1:100 @ A3 Date: October 2011 DO NOT SCALE OFF THIS DRAWING Rev: C