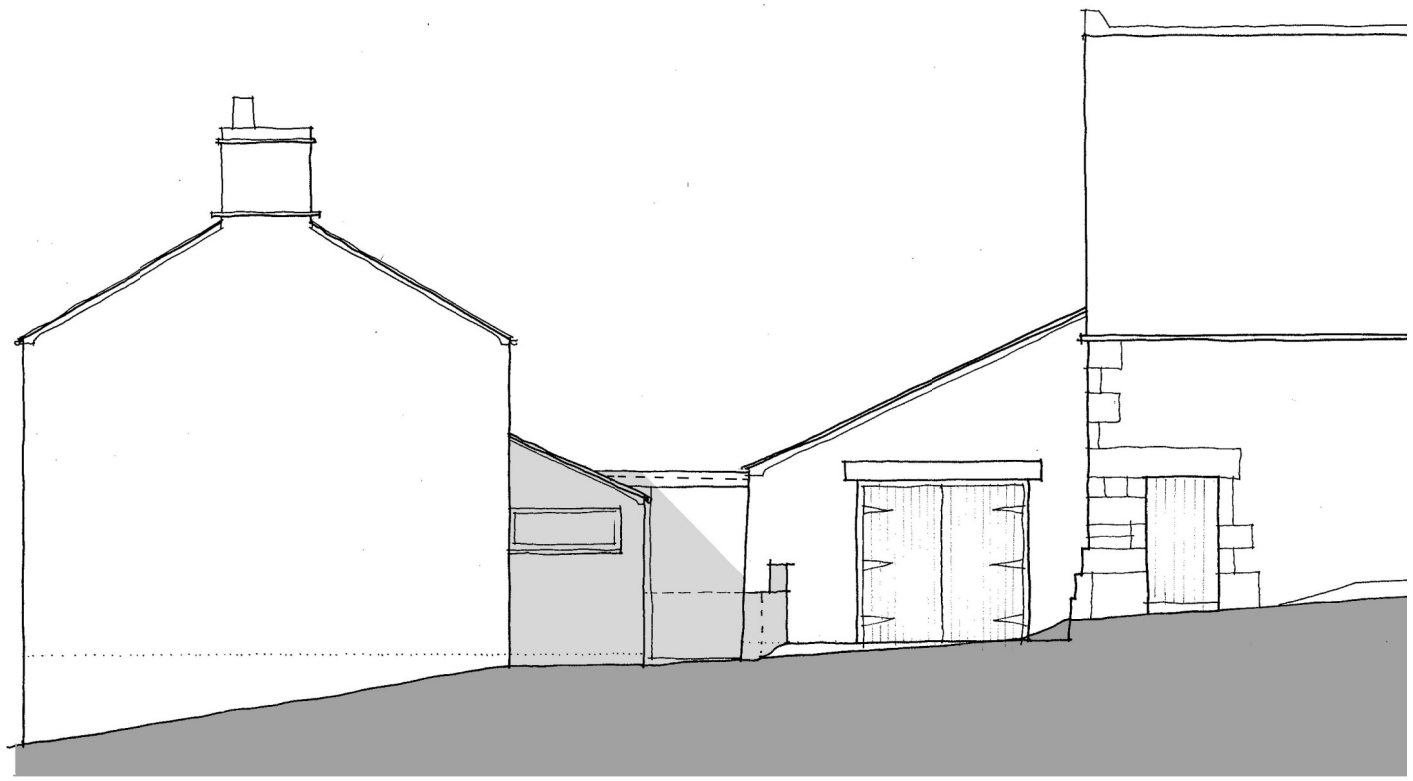

North west facing elevation



East facing elevation



South facing elevation



West facing elevation

Rev B 15.10.12 east elevation added
Rev A 3.10.12 changes to client requirements

HIGH PEAK **ARCHITECTS** LTD

2nd Floor, Wharf House, Wharf Road, Whaley Bridge, High Peak, Derbys SK23 7AD
Tel: 01663 719717 Web: www.highpeakarch.com Email: hpa@highpeakarch.com

Conversion of outbuilding & glazed link

Spire Hollins Farm, Combs

Elevations

1137.05

Scale: 1:100 @ A3 Date: October 2011 DO NOT SCALE OFF THIS DRAWING Rev: B