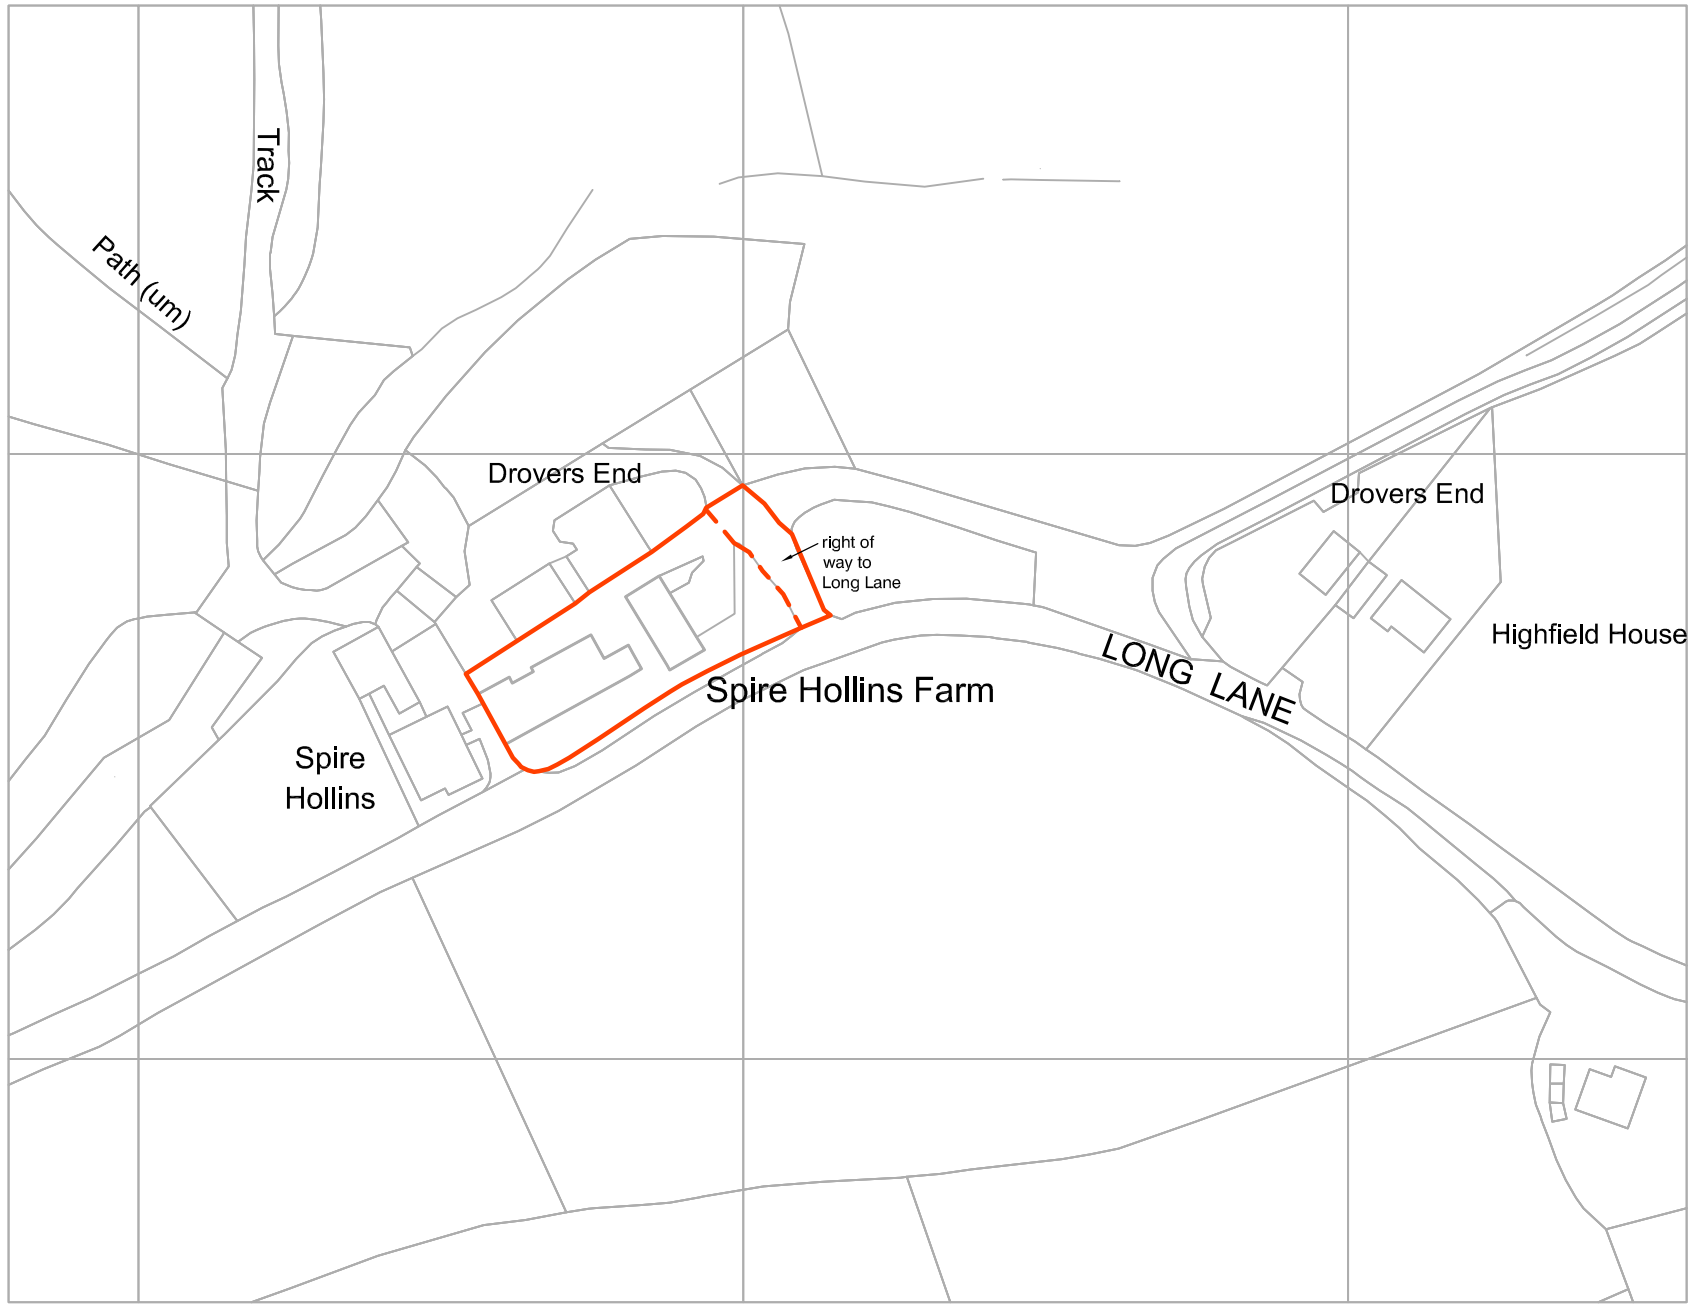

North

Rev A: 23.10.12 Right of Way to Long Lane added

HIGH PEAK **ARCHITECTS** LTD

2nd Floor, Wharf House, Wharf Road, Whaley Bridge, High Peak, Derbys SK23 7AD

Tel: 01663 719717 Web: www.highpeakarch.com Email: hpa@highpeakarch.com

Conversion of outbuilding & glazed link

Location Plan

Spire Hollins Farm, Combs

1137.01

Scale: 1:1250 @ A3 Date: October 2011 DO NOT SCALE OFF THIS DRAWING Rev: A