


Do not scale this drawing

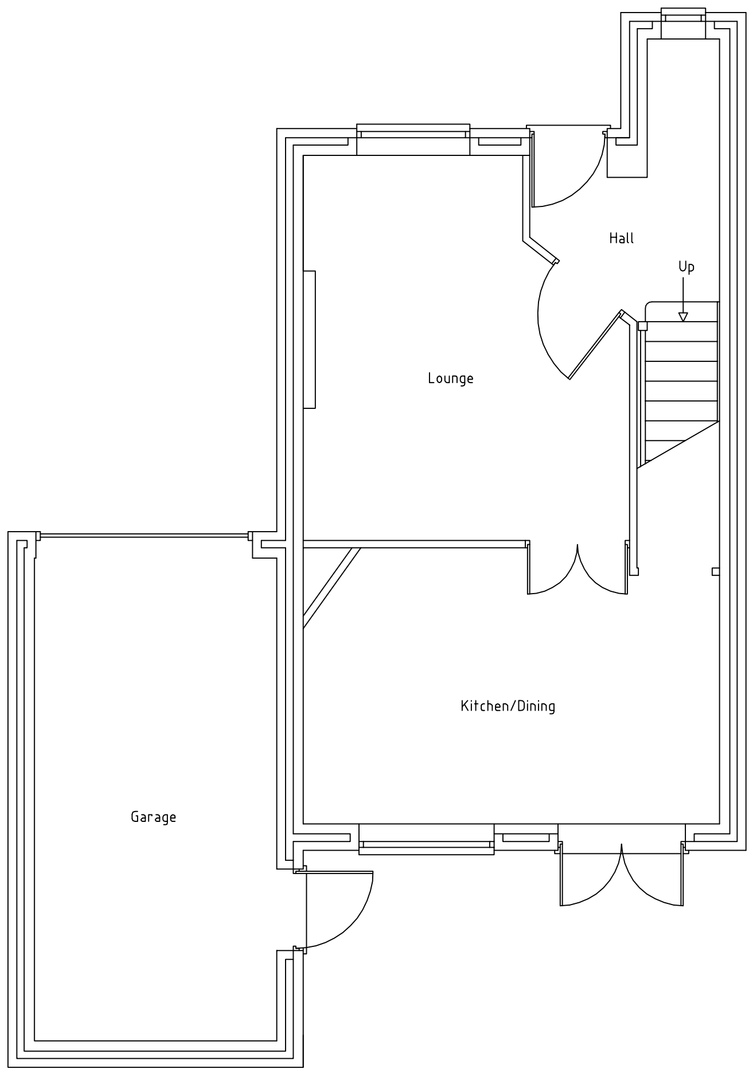

EXISTING GROUND FLOOR PLAN

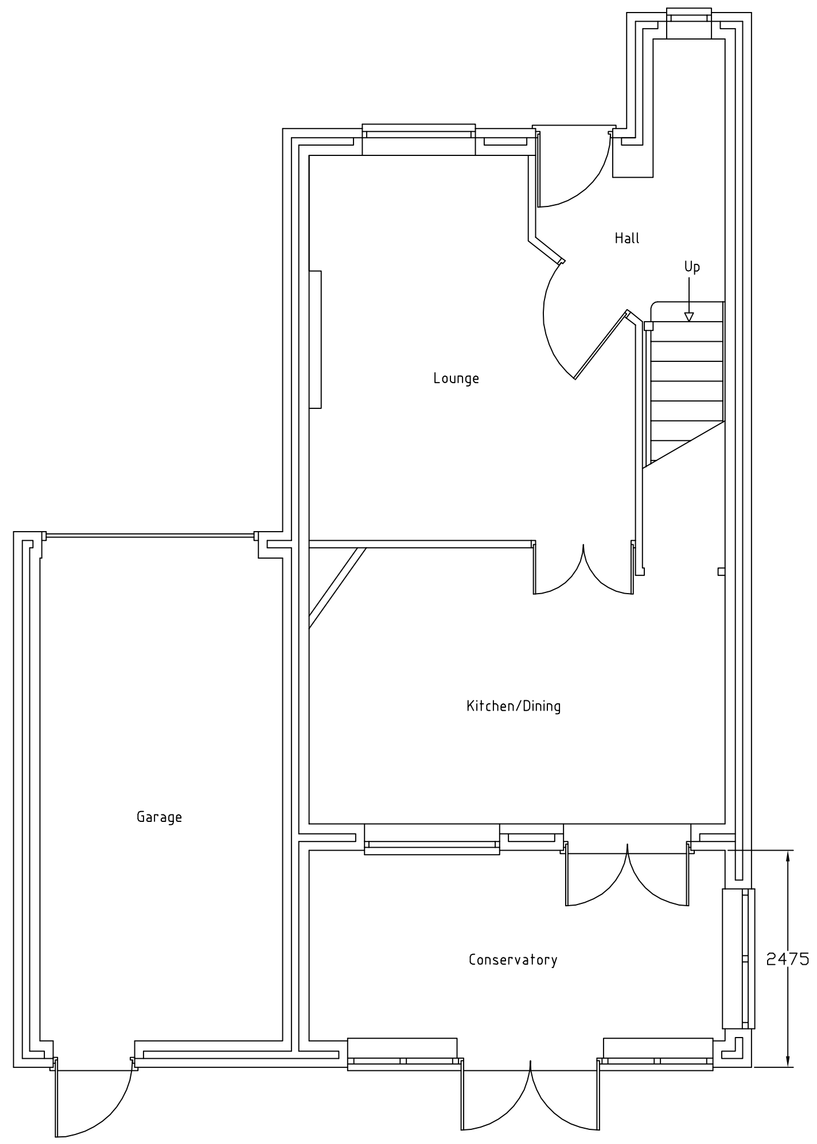


PROPOSED GROUND FLOOR PLAN

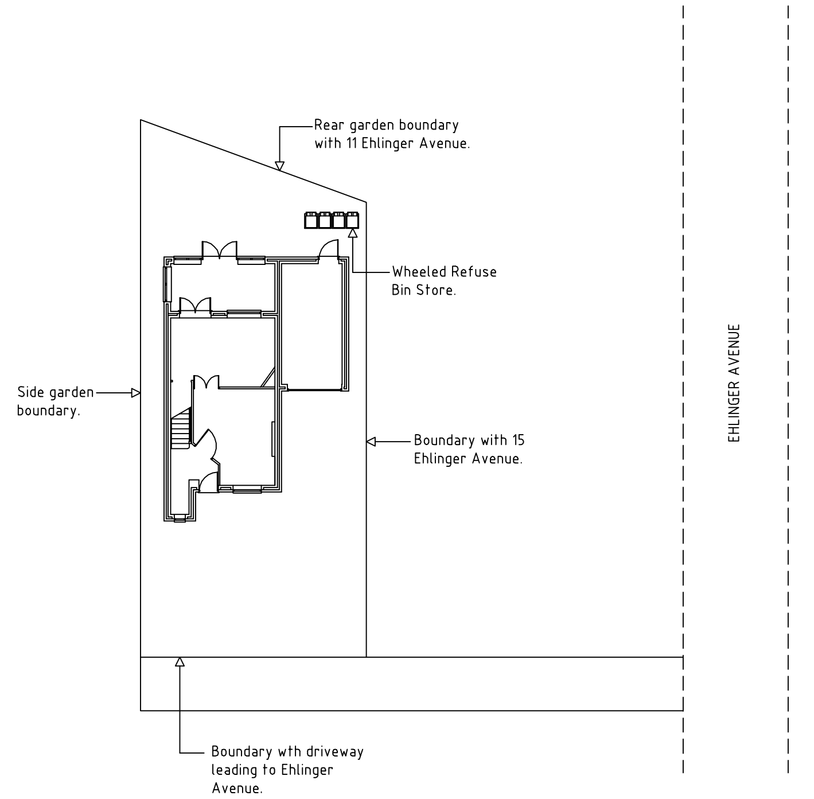

Proposed Site Plan Scale 1:200




EXISTING REAR ELEVATION

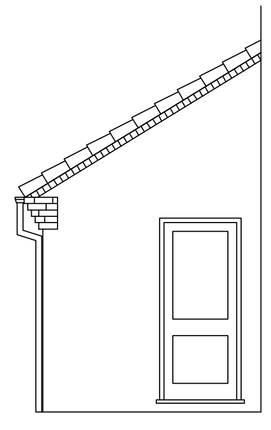

EXISTTING VIEW ON ARROW 'X'



PROPOSED REAR ELEVATION

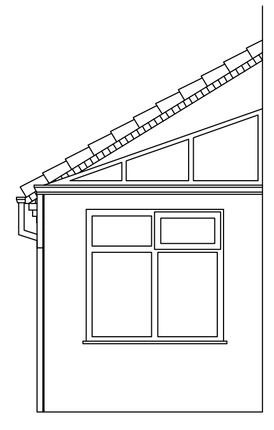

PROPOSED VIEW ON ARROW 'X'

John Evans Architectural Designs
406 Stockport Road, Denton, Manchester, M34 6FP
Tel :0161 336 7036 Mobile : 07939532737

Works	**Proposed rear Conservatory extension.**		
Address	**Mrs Margaret Firth** **17 Ehlinger Avenue** **Hadfield** **SK13 1BL**		
Drawing No.	**PA001**		
Drawn by	**JE**	Date	**November 2012**
Check by		Date	
Scale	**1 :50**		

This drawing is confidential and is the property of John Evans Architectural Designs. It must not be disclosed to a third party, copied or lent without the written consent of John Evans Architectural Designs.

PDF created with pdffactory trial version www.pdffactory.com