
HPK/2012/0641

08 NOV 2012

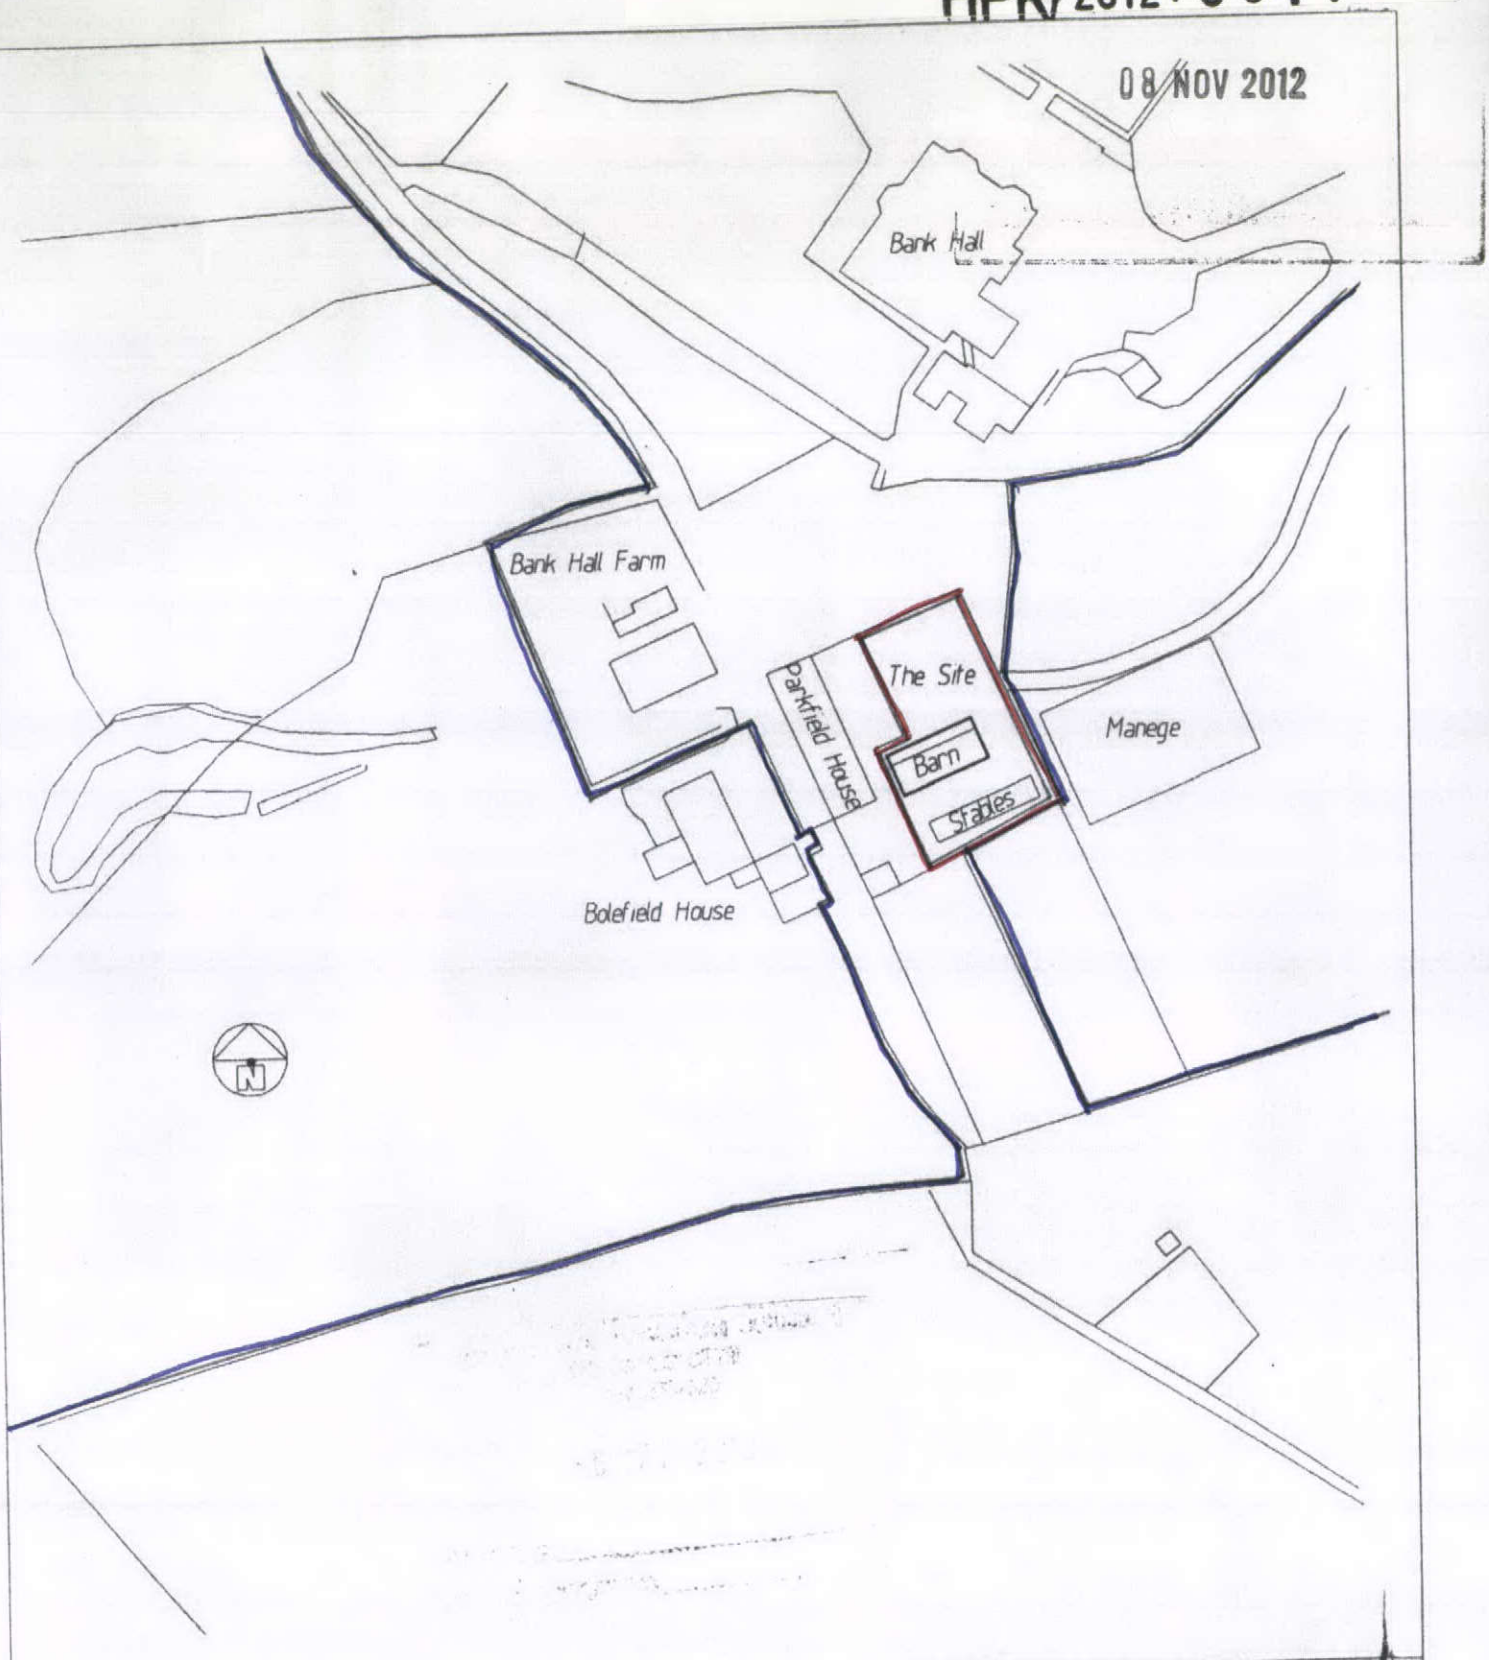

Client Mrs Wendy Stoodley
Bolefield House, Bank Hall Dr. Chapel-en-le-Frith SK23 9UB

Job Title Proposed conversion of barn adjacent Parkfield House Bank Hall Dr Chapel-en-le-Frith to Single Dwelling House

Drawing Title Location Plan

Date July 2009 | **Scale** 1 1250 | **Drg. no.** 0709019/01

Laurence Jay Limited
Building Design
Beeston Park Lodge, Ridge End Fold
Marple, Stockport, Cheshire. SK6 7EX
Tel/Fax : 0161 427 2699
Mobile : 07818 404457

Chartered Institute of Architectural Technologists