

HPK/2012/493

18 NOV 2012

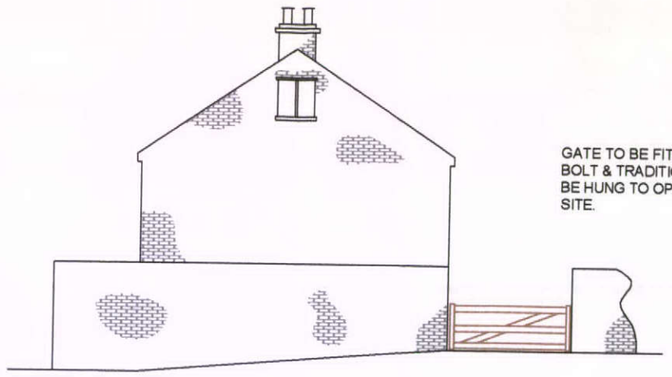


GATE TO BE FITTED WITH DROP BOLT & TRADITIONAL LATCH & TO BE HUNG TO OPEN INTO CLIENT SITE.

PROPOSED END ELEVATION (SOUTH FACING)

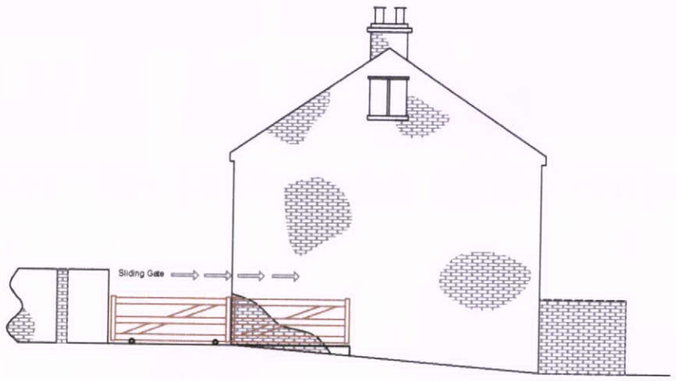


PROPOSED END ELEVATION (NORTH FACING)

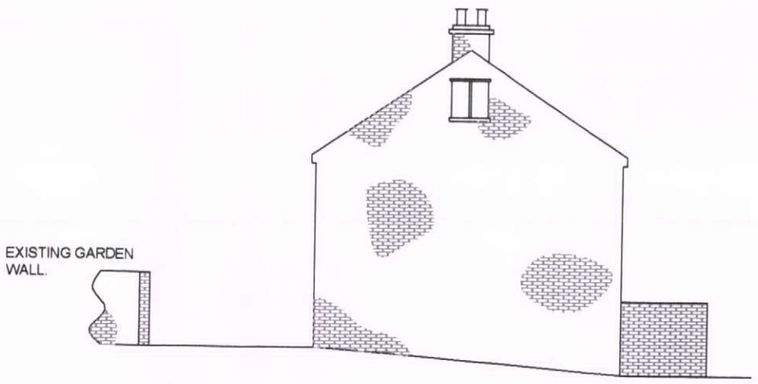


EXISTING END ELEVATION (NORTH FACING)




PROPOSED SITE PLAN

ERECT PROPOSED WALL THUS AT SOUTH WALL CORNER OF EXISTING DWELLING TO FORM VISAL & PHYSICAL DIVISION OF OVERALL PLOT ALLOCATION & ERECT DRY STONE WALL WITH DRESSED COPINGS TO MATCH GARDEN WALL AT NORTH EAST CORNER OF SITE FITTED WITH SLIDING TIMBER GATE THUS.

ERECT PROPOSED GATEWAY WALL THUS IN MATCHING RECLAIMED NATURAL STONE. WITH QUOINS TO OPENINGS THUS & PROVIDE 75 THICK COPING WITH DRESSED COPING TO EXISTING GARDEN WALL & POINT UP NATURAL STONE IN ACCORDANCE WITH D.C.C SPECIFICATIONS.

PROJECT:
Mr A Owen
7 Warhurst Fold
Hadfield, Glossop, SK13 1AX

TITLE:
Proposed New Gates to Garden

SCALE: 1:150 @A3 | DATE: Aug 2012

DRAWN BY: css / ka

DRAWING No: owen - 001 REV