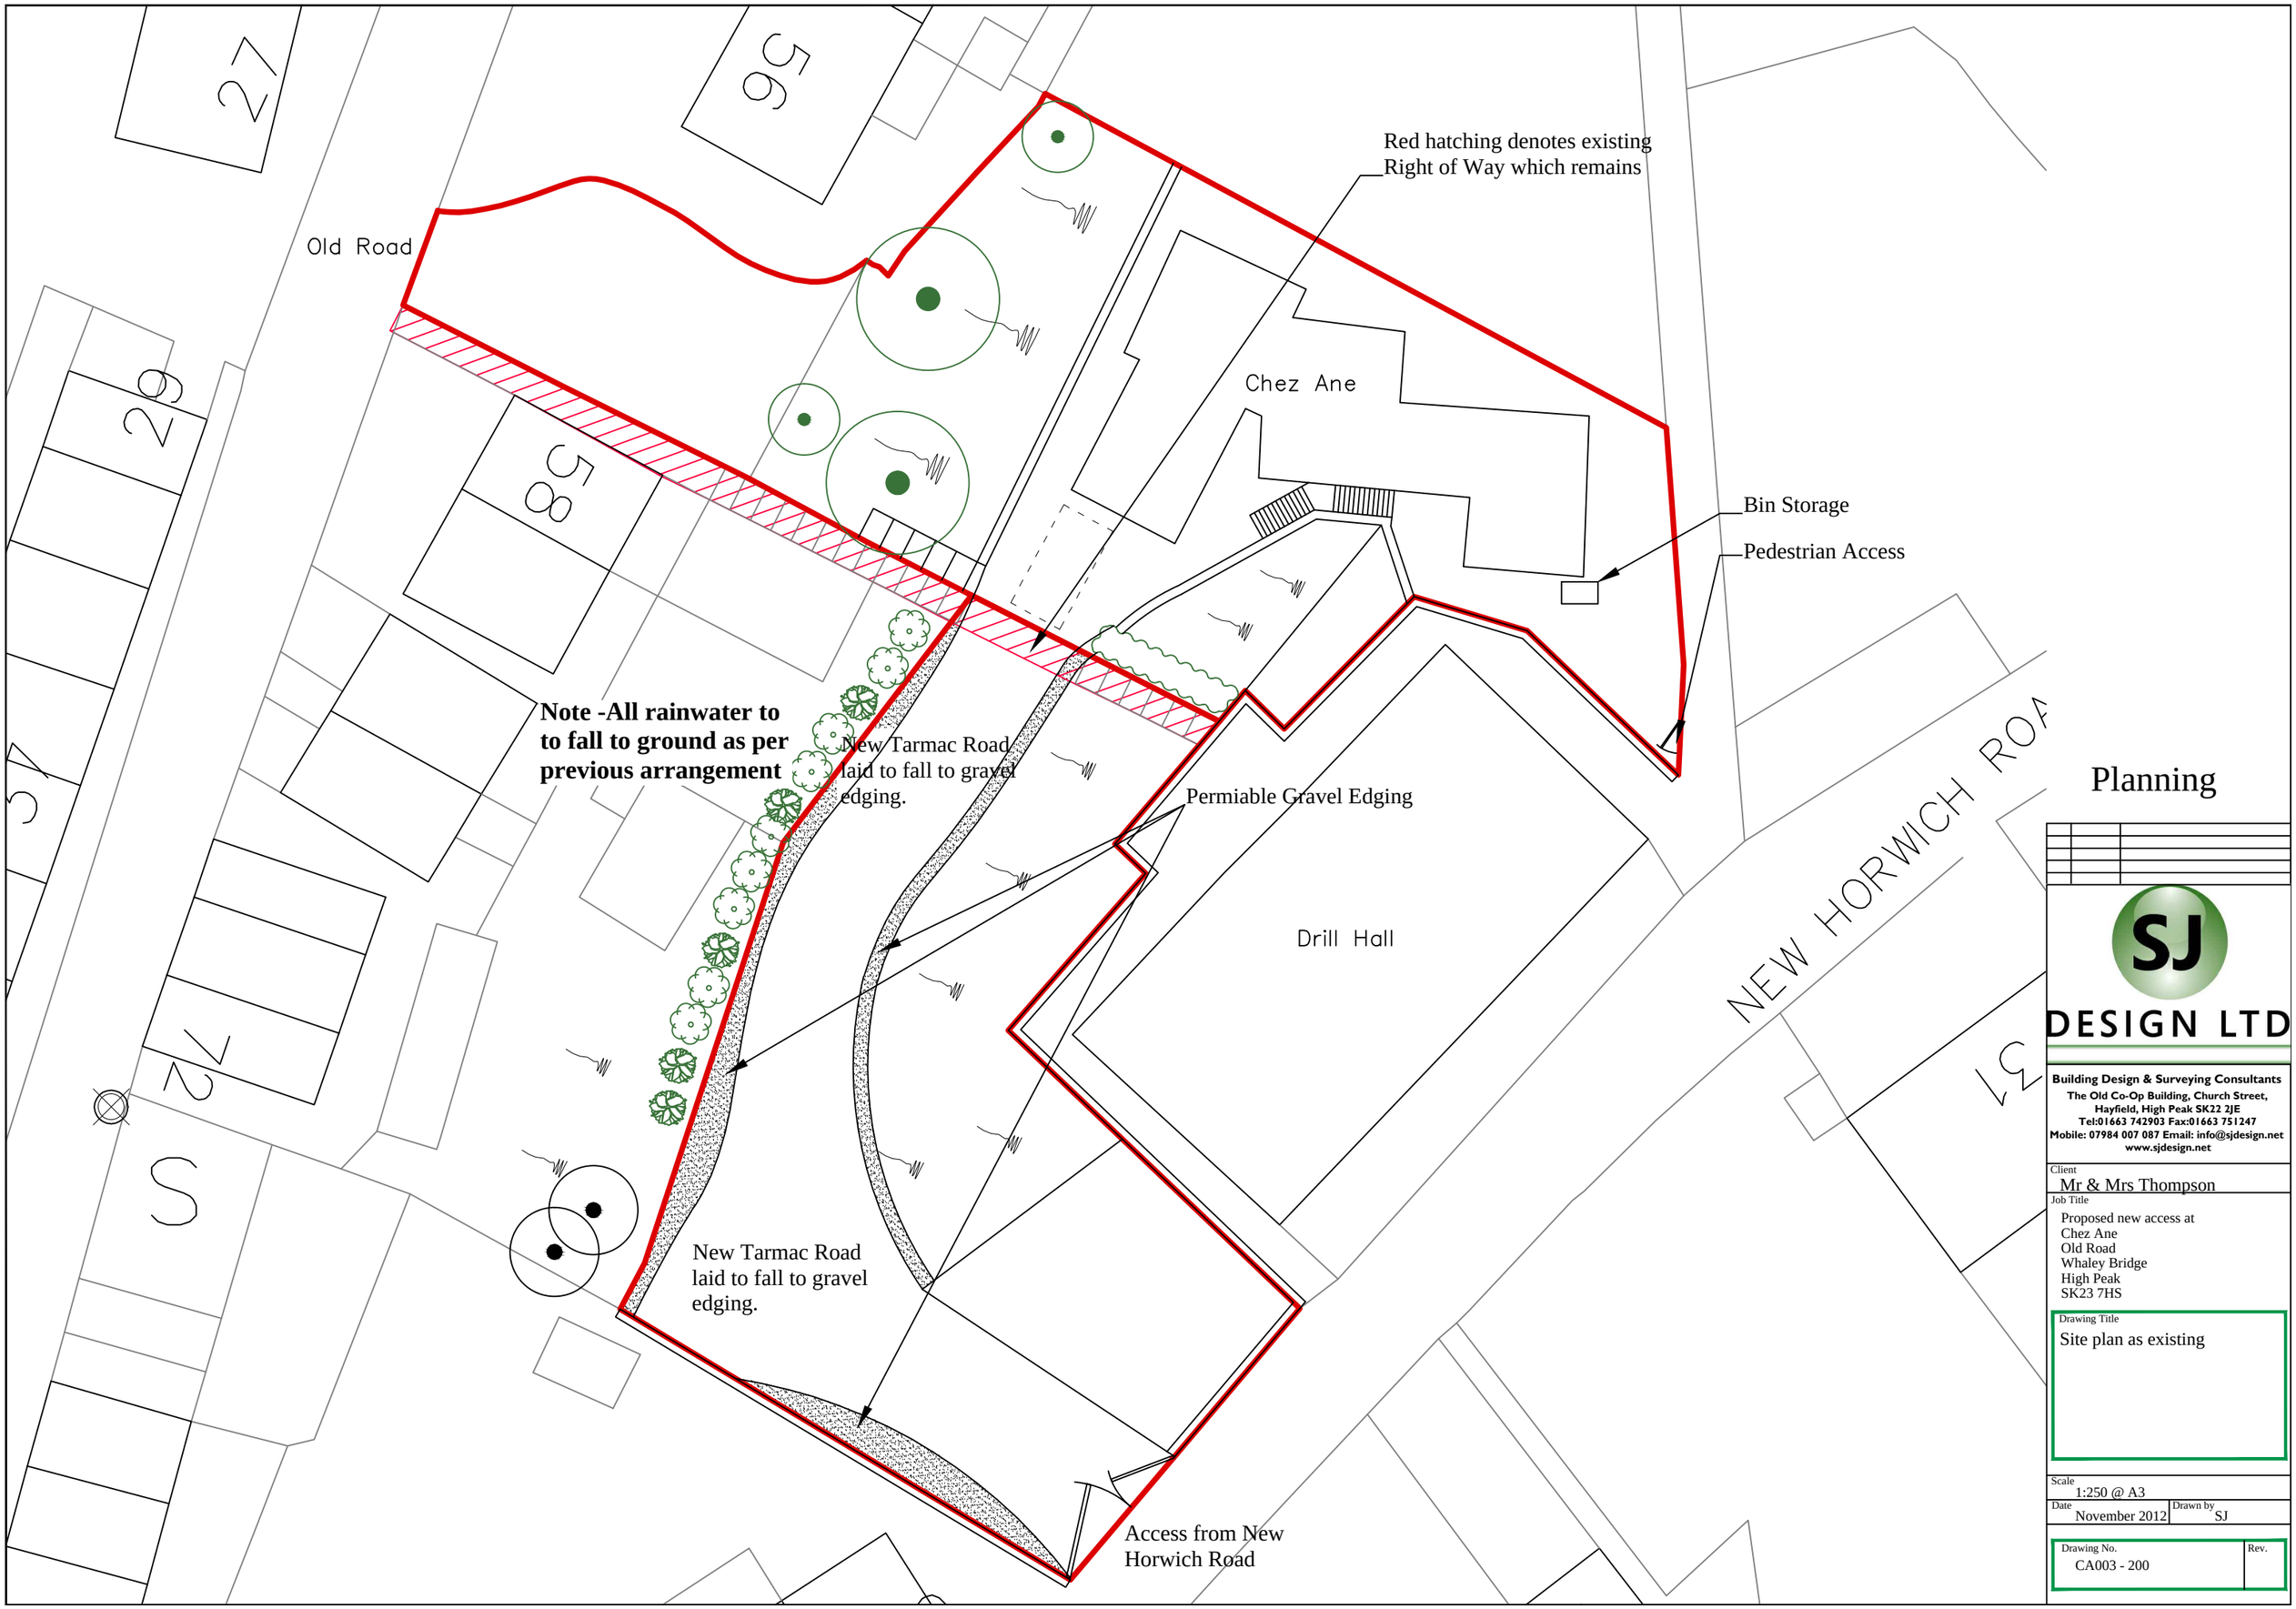


Planning

SJ DESIGN LTD

Building Design & Surveying Consultants
The Old Co-Op Building, Church Street,
Hayfield, High Peak SK22 2JE
Tel:01663 742903 Fax:01663 751247
Mobile: 07984 007 087 Email: info@sjdesign.net
www.sjdesign.net

Client
Mr & Mrs Thompson

Job Title
Proposed new access at
Chez Ane
Old Road
Whaley Bridge
High Peak
SK23 7HS

Drawing Title
Site plan as existing

Scale
1:250 @ A3

Date
November 2012

Drawn by
SJ

Drawing No.
CA003 - 200

Rev.