
HPK/2012/0652

Drawing produced from Ordnance Survey Information supplied digitally

13 NOV 2012



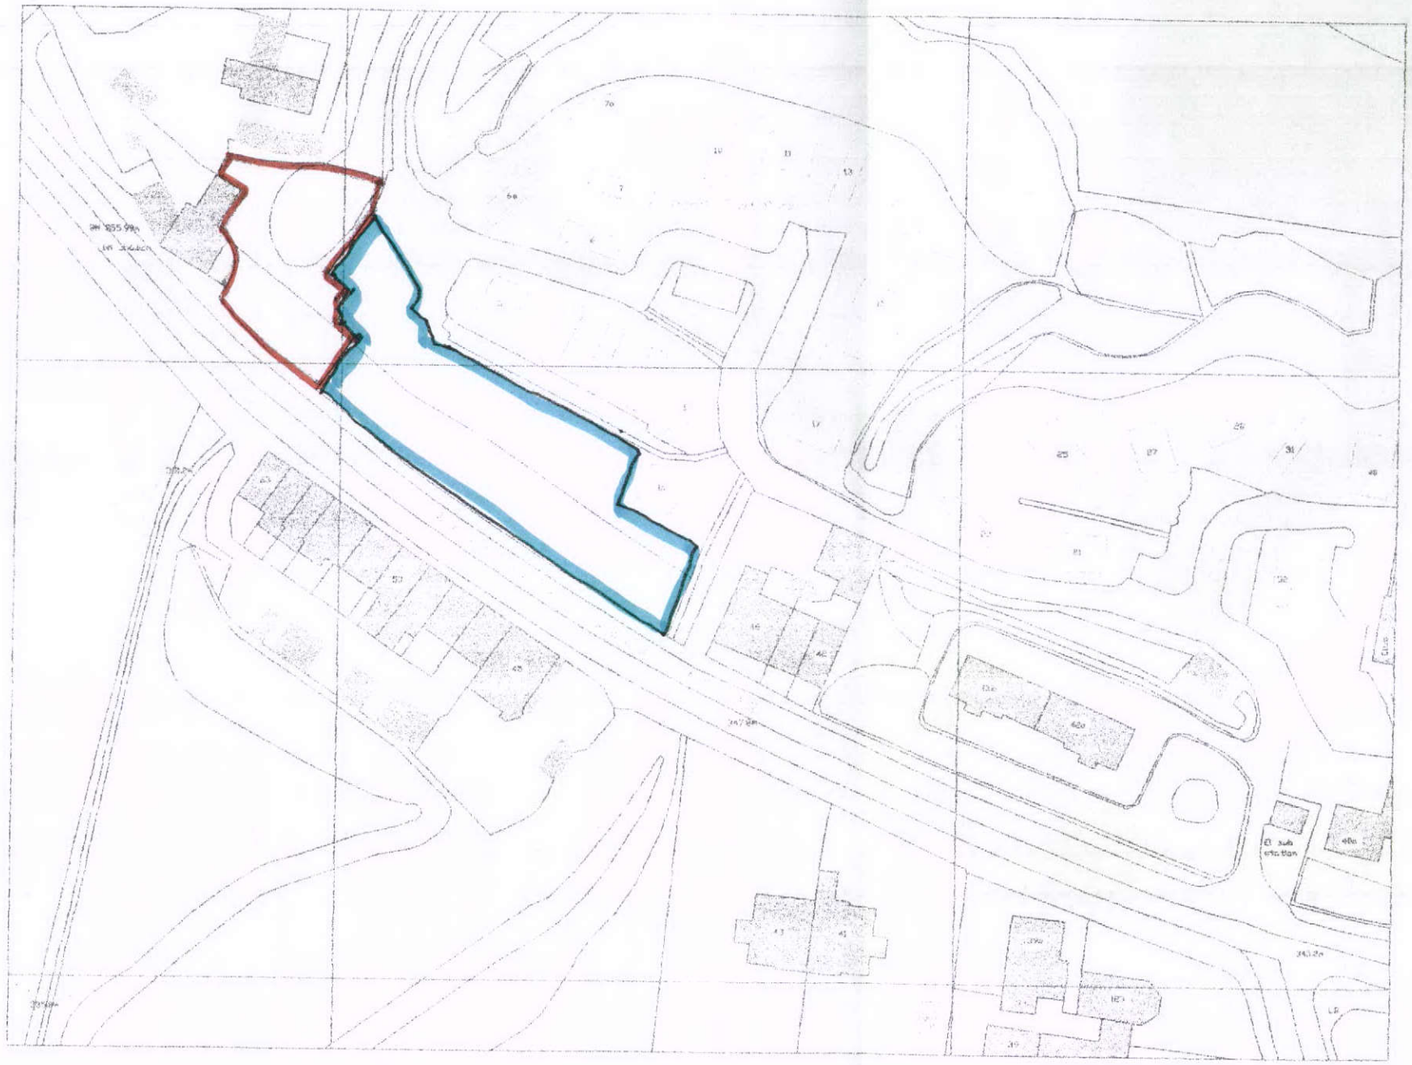

Site Plan as Existing

©Copyright 2006 Paul Dinsdale Associates Ltd

Rev	Date	Initials	Description
A	13/7/12	ps	phase1 boundary add

PAUL DINSDALE ASSOCIATES LIMITED
8, The Quadrant, Buxton
Derbyshire SK17 6AW
Tel. Buxton (01 298) 26 234

Client

Job Title
THE PUNCH BOWL
MANCHESTER ROAD

Drawing Title
LOCATION PLAN

Scale
1:1000

Job No	Drawing No	Rev
0622	01	A