

HPK/2012/0524
25 SEP 2012

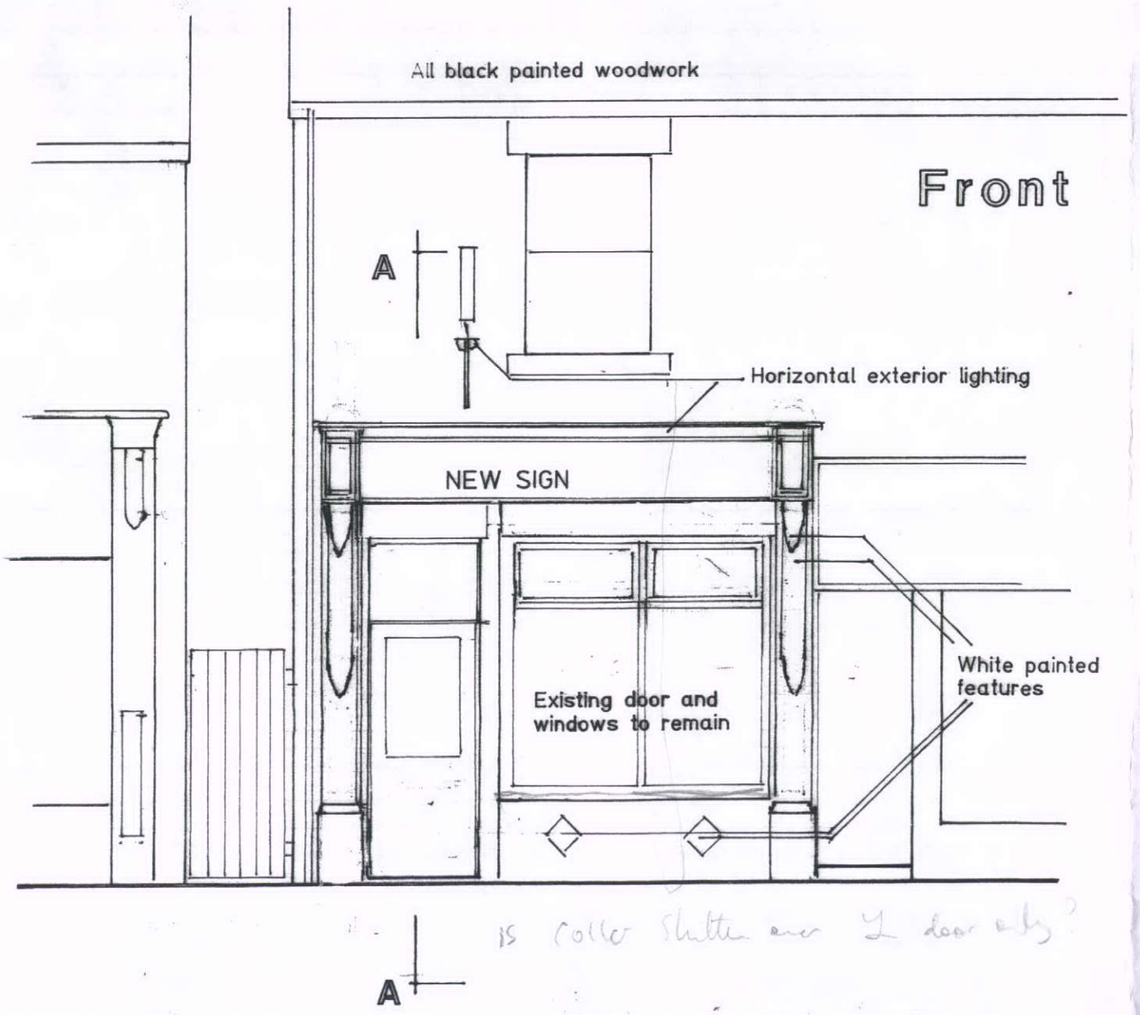

Ground



New corbel design to be agreed with the conservation unit

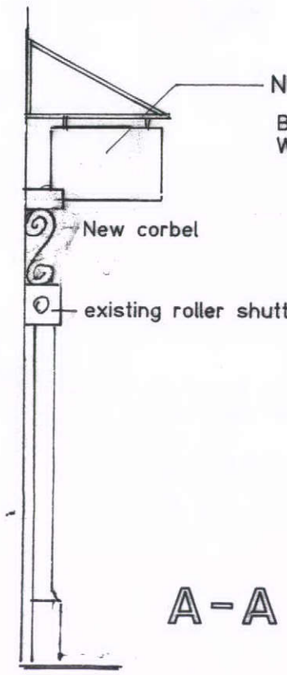

A = New detailing
B = RETAINING EXISTING.

Notes:- This drawing is COPYRIGHT no copy or alteration may be made without our prior permission
DO NOT SCALE FROM THIS DRAWING FOR SETTING OUT OF WORKS

Jeffrey C. Goodchild
Chartered Architectural Technologist
62 Belmont Ave, Springhead, Oldham, OL4 4RS.
Tel : 0161-652-5629
Chartered Institute of Architectural Technologists

Scale: 1:50

Client: Mr M M Islam

Date: Mar 2011

Address: 77 High Street West Glossop SK13 8AZ

Dwg. No. Rev.: 5306 B

Title: SHOP FRONT& ADVERTISING