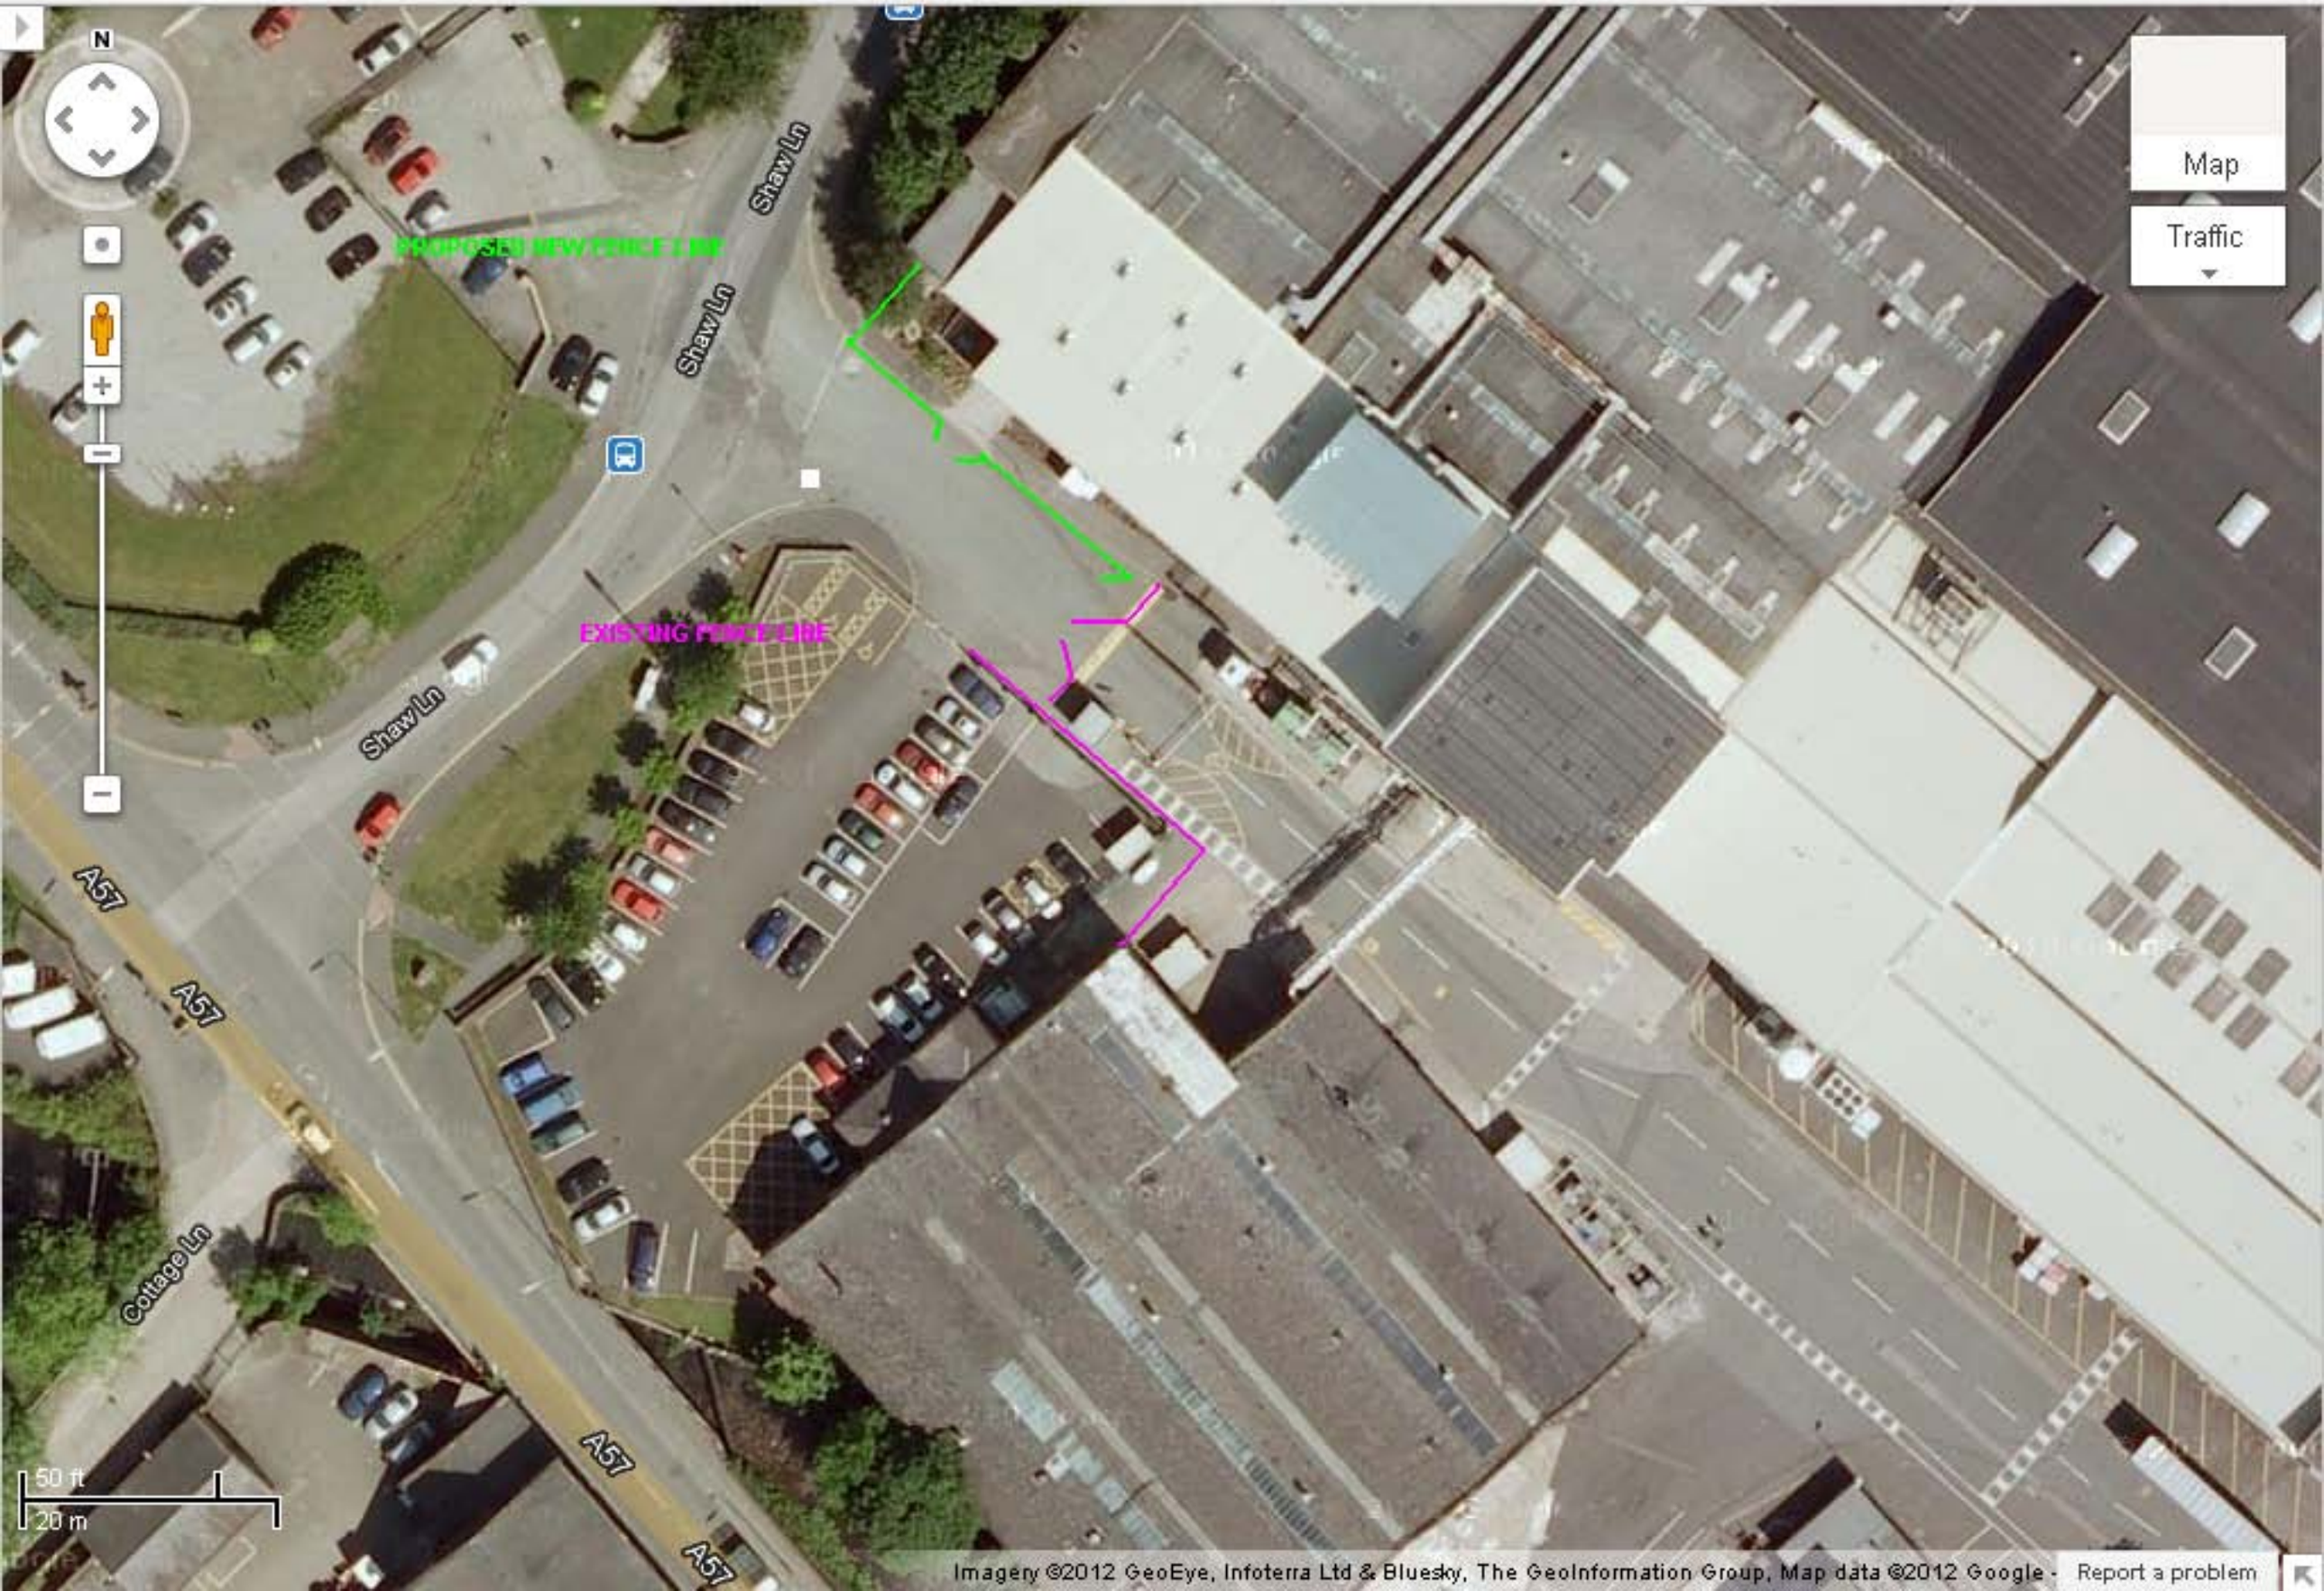

N
Map
Traffic
PROPOSED NEW FENCE LINE
EXISTING FENCE LINE
Shaw Ln
Shaw Ln
Shaw Ln
A57
A57
A57
A57
Cottage Ln
50 ft
20 m
Imagery ©2012 GeoEye, Infoterra Ltd & Bluesky, The GeoInformation Group, Map data ©2012 Google -
Report a problem